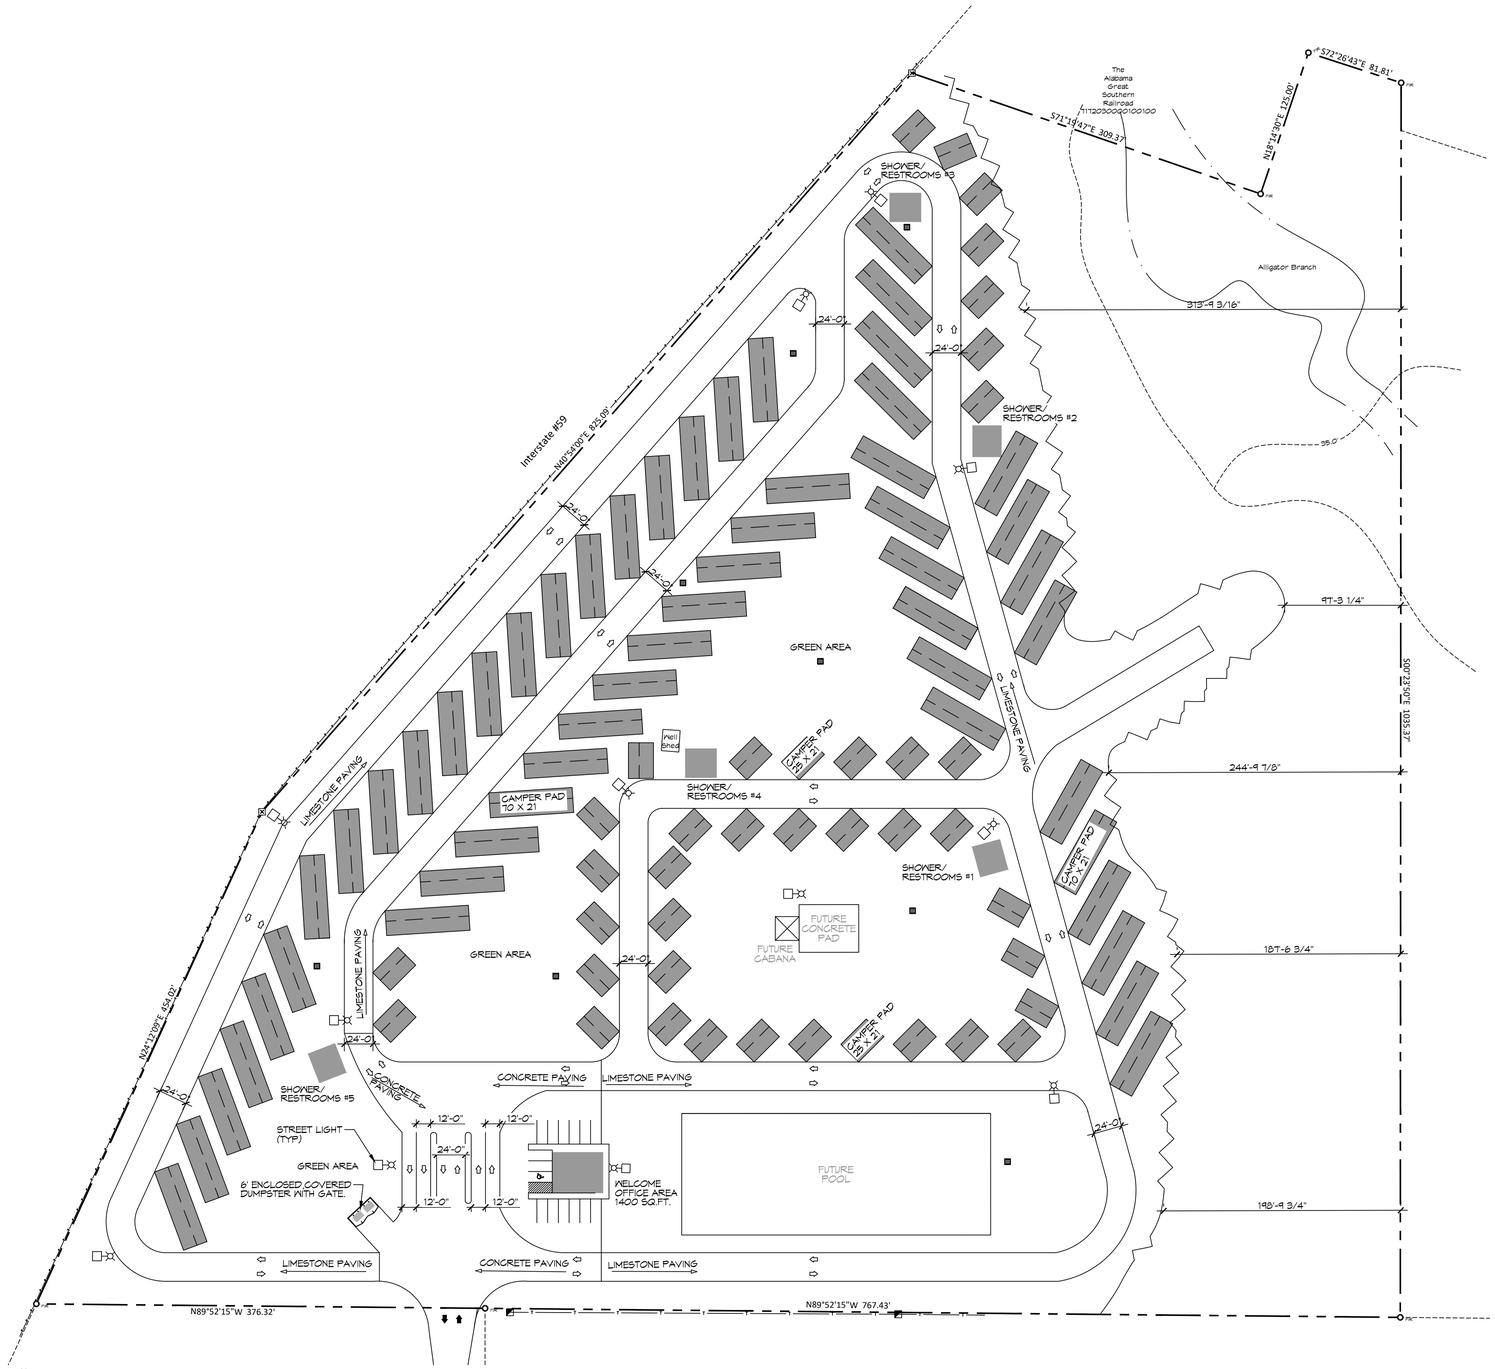

6 NEW RECREATIONAL R/V SITE

SCALE: 1" = 60'-0"

PARKING

1 - WELCOME OFFICE 1,400 SQ. FT. WITH 15 PARKING PLACES

5 - SHOWER / WASHER AREA = 607 SQ. FT. EACH

R/V PARKING

38 - 21' X 30' R/V PADS
54 - 21' X 70' R/V PADS

TOTAL OF 92 PARKING PADS

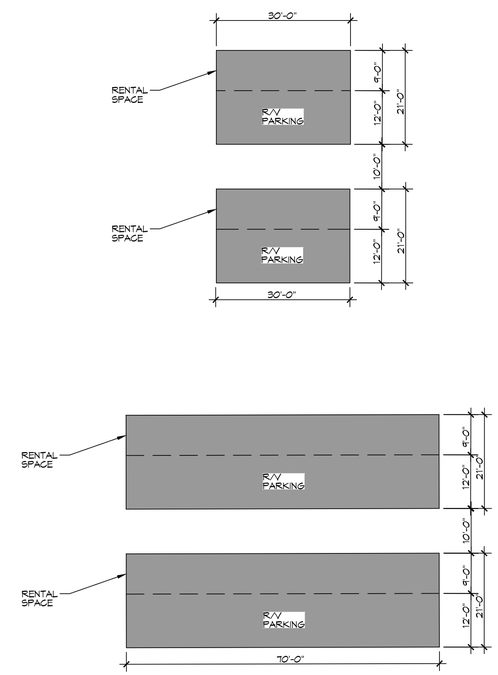

7 TYPICAL R/V PAD LAYOUT

SCALE: 1/16" = 1'-0"

DAMMON ENGINEERING, INC.
LOUISIANA & MISSISSIPPI
www.dammonengineering.com
info@dammonengineering.com
PH: 985.649.5832
Chief Engineer: Brian Mistich, PE
554 Old Spanish Trail
Slidell, LA 70458

#	DESCRIPTION	DATE

REVISIONS

SEAL:

BRIAN A. MISTICH
REGISTERED PROFESSIONAL ENGINEER
20971
STATE OF MISSISSIPPI

NEW RECREATIONAL R/V SITE

EXIT 1 R.V. RESORT, LLC.

CLYDE MEITZER ROAD
NICHOLSON MS MISSISSIPPI 39466

JOB No: 2436
DATE: 04-11-2022
DRAWN BY: BAM
CHECKED BY: CKD

The plans & drawings and specifications, designs and drawings, represented, shown or contained herein are the property of Dammon Engineering, and no part thereof shall be used, reproduced or transmitted in any form or manner without the express written permission of Dammon Engineering. Read carefully and take knowledge of specifications and contract documents before beginning work. Do not scale drawings. Report any discrepancies to Dammon Engineering.

SHEET TITLE:
OVERALL R/V SITE PLAN

DRAWING NUMBER:

C101

SHEET No: 3 of 19