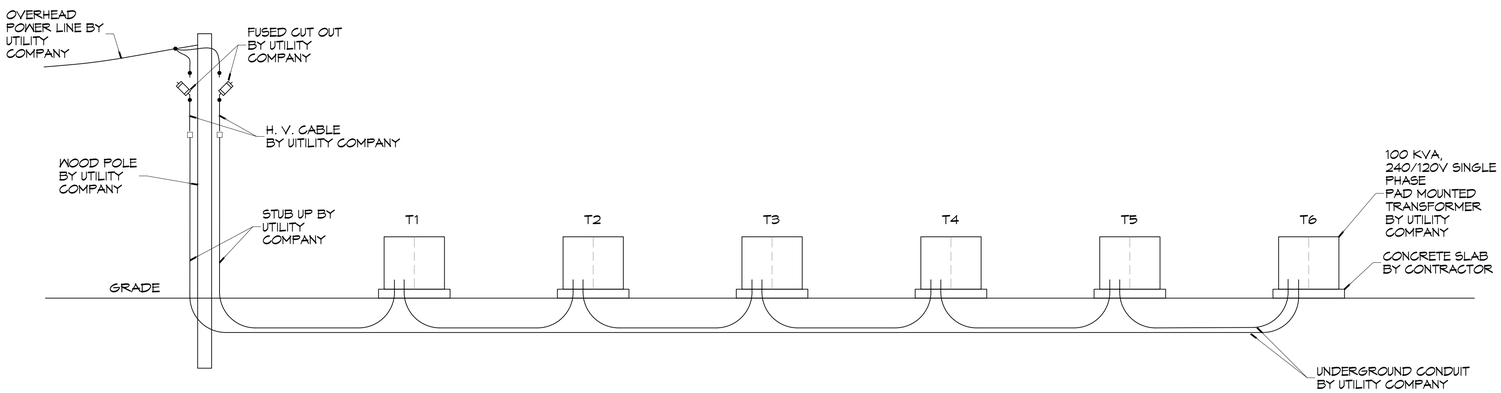

HIGH VOLTAGE PRIMARY RISER DIAGRAM

SCALE: NTS

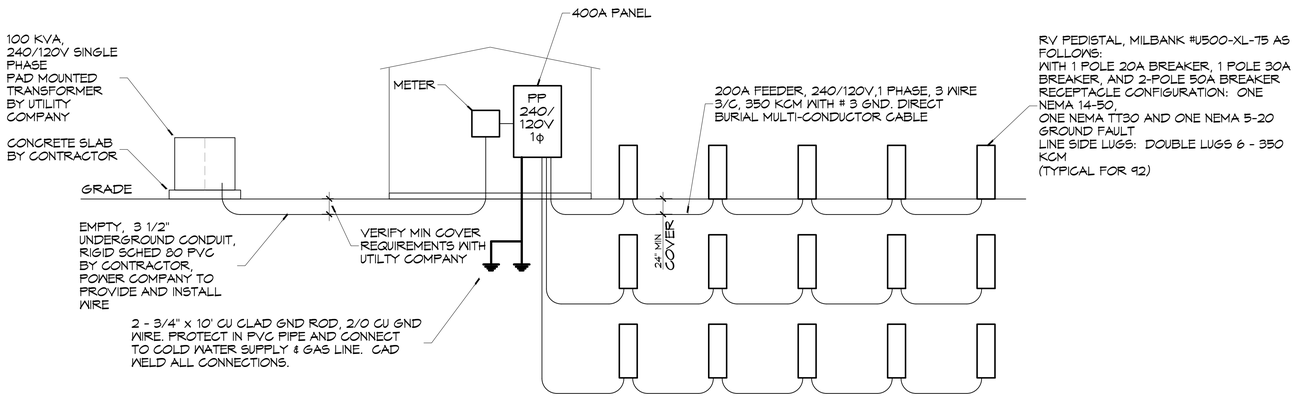

TYPICAL LOW VOLTAGE DIAGRAM

SCALE: NTS

DAMMON ENGINEERING, INC.
LOUISIANA & MISSISSIPPI
www.dammonengineering.com
info@dammonengineering.com
PH: 985.649.5832
Chief Engineer: Brian Mistich, PE
554 Old Spanish Trail
Slidell, LA 70458

#	DESCRIPTION	DATE

REVISIONS

SEAL:

NEW RECREATIONAL R/V SITE

EXIT 1 R.V. RESORT, LLC.

CLYDE MEITZIER ROAD
NICHOLSON MS 39532PPI 394468

JOB No:	2436	DATE:	03-26-2024
DRAWN BY:	DD/JTL	CHECKED BY:	BAM

This set of drawings and specifications, regardless of use or implementation, remains the sole property of Dammon Engineering, and in each instance shall be returned upon completion of the project for which the plans were prepared and developed without further consent or compensation. Reproduction or alteration of these drawings and specifications without written consent of Dammon Engineering is prohibited. © Copyright Dammon Engineering 2024

SHEET TITLE:
ELECTRICAL RISER DIAGRAMS

DRAWING NUMBER:

E102

SHEET No: 17 of 19