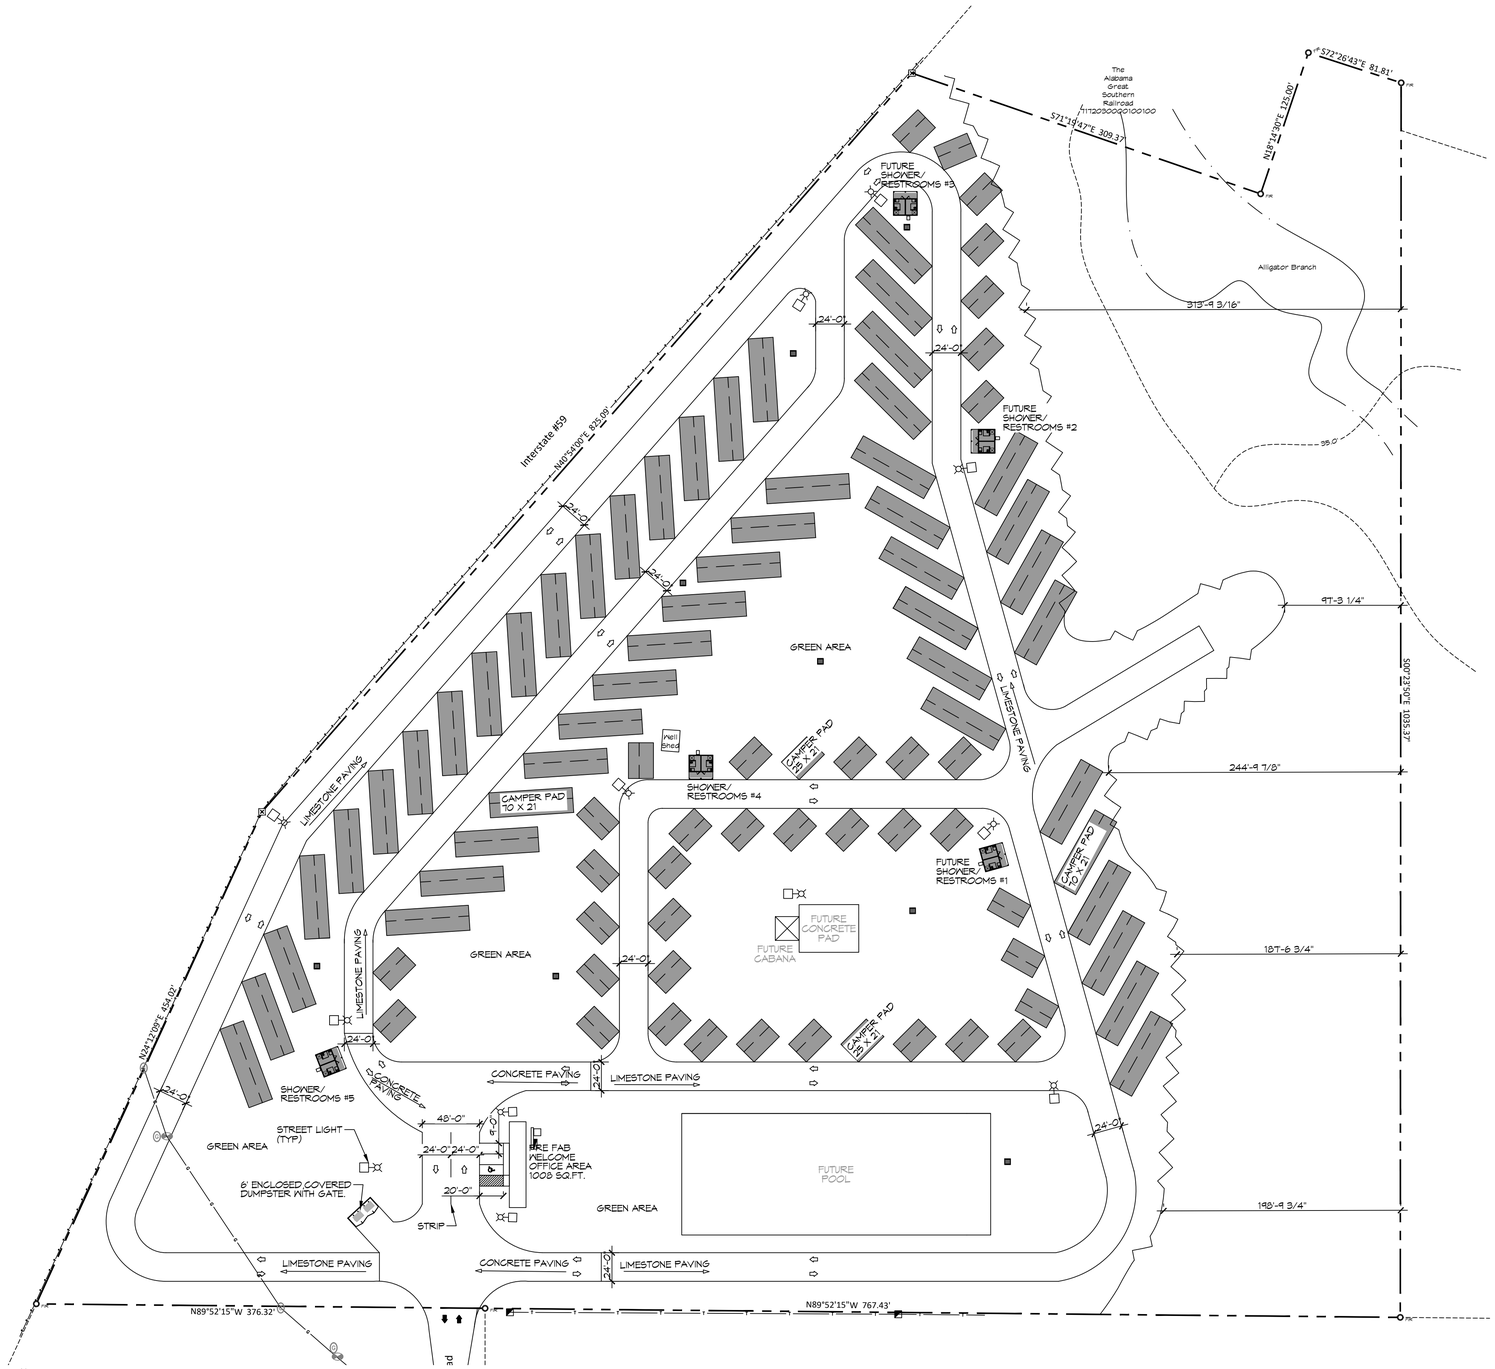

6 PROPOSED RECREATIONAL R/V SITE

SCALE: 1" = 60'-0"

PARKING

1 - WELCOME OFFICE 4 PARKING PLACES

5 - SHOWER / RESTROOM AREA = 359 SQ. FT. EACH

R/V PARKING

38 - 21' X 30' R/V PADS
51 - 21' X 70' R/V PADS

TOTAL OF 89 PARKING PADS

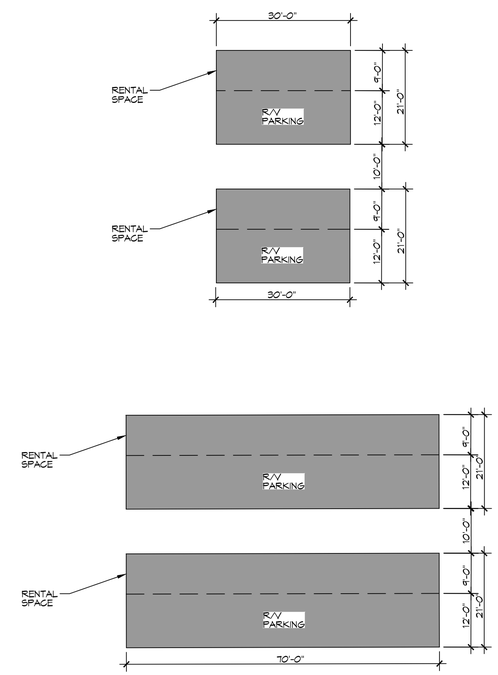

7 TYPICAL R/V PAD LAYOUT

SCALE: 1/16" = 1'-0"

DAMMON ENGINEERING, INC.
LOUISIANA & MISSISSIPPI
www.dammonengineering.com
info@dammonengineering.com
PH: 985.649.5832
Chief Engineer: Brian Mistich, PE
554 Old Spanish Trail
Slidell, LA 70458

#	DESCRIPTION	DATE

REVISIONS

SEAL:

BRIAN A. MISTICH
LICENSED PROFESSIONAL ENGINEER
20971
STATE OF MISSISSIPPI

NEW RECREATIONAL R/V SITE

EXIT 1 R.V. RESORT, LLC.

160 CLYDE MEITZER ROAD
NICHOLSON MS MISSISSIPPI 39466

JOB No:	2436	DATE:	04-11-2024
DRAWN BY:	BAM	CHECKED BY:	CKD

The work & drawings and specifications, plans and drawings, designs, concepts, and other documents, including all electronic files, prepared by Dammon Engineering, are the property of Dammon Engineering, and no part thereof shall be used for any purpose other than for the specified project without the written permission of Dammon Engineering. Reproduction of these documents without the written permission of Dammon Engineering, Inc. is prohibited. Any modifications made to these documents without the written permission of Dammon Engineering, Inc. shall void all liability and shall constitute a modified document.

SHEET TITLE:
PROPOSED OVERALL R/V SITE PLAN

DRAWING NUMBER:
C101

SHEET No: 3 of 18