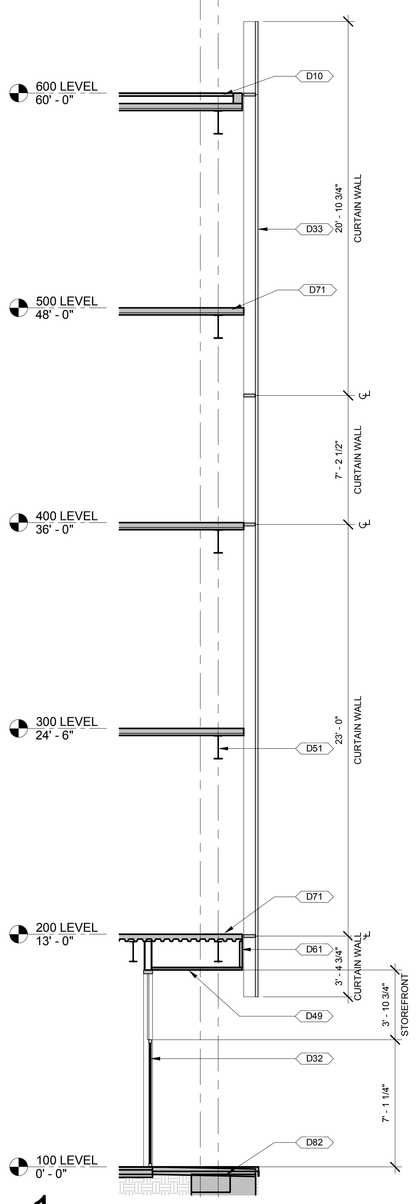

1 WALL SECTION
A5-3 1/4" = 1'-0"

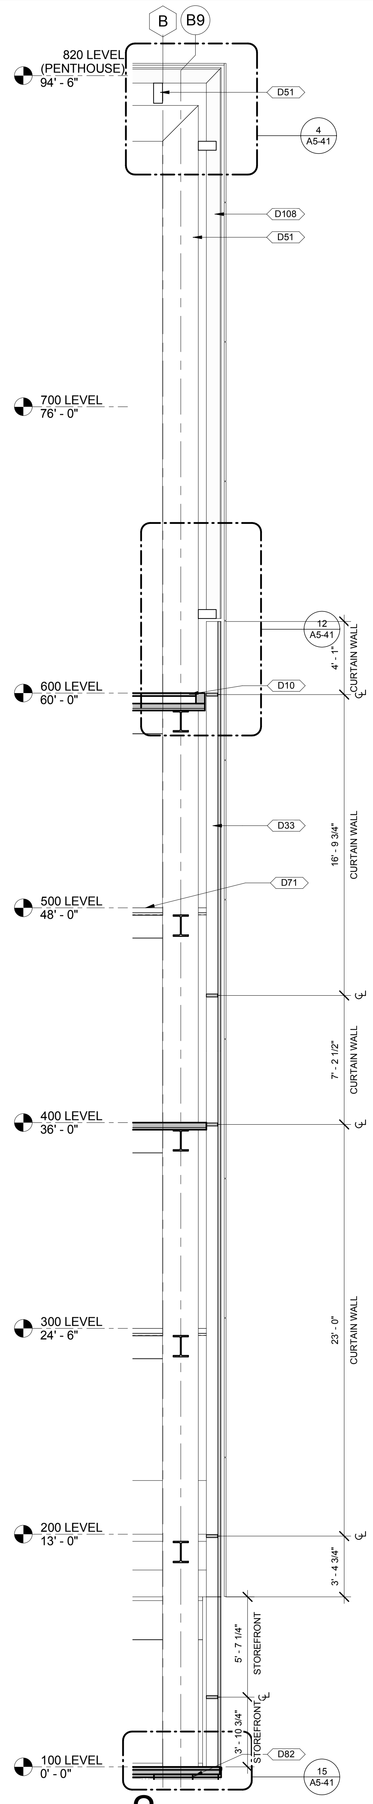

2 WALL SECTION
A5-3 1/4" = 1'-0"

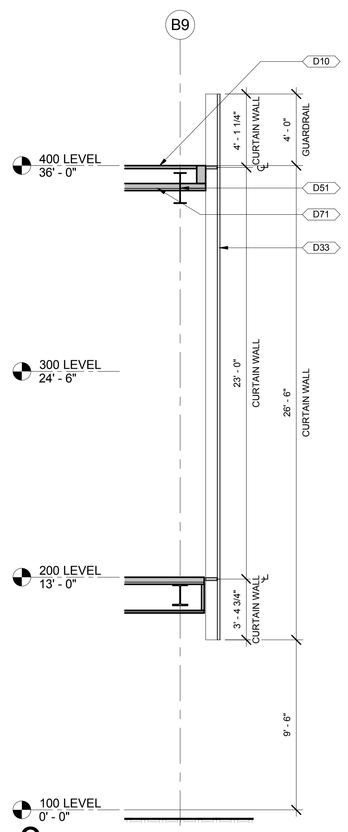

3 WALL SECTION
A5-3 1/4" = 1'-0"

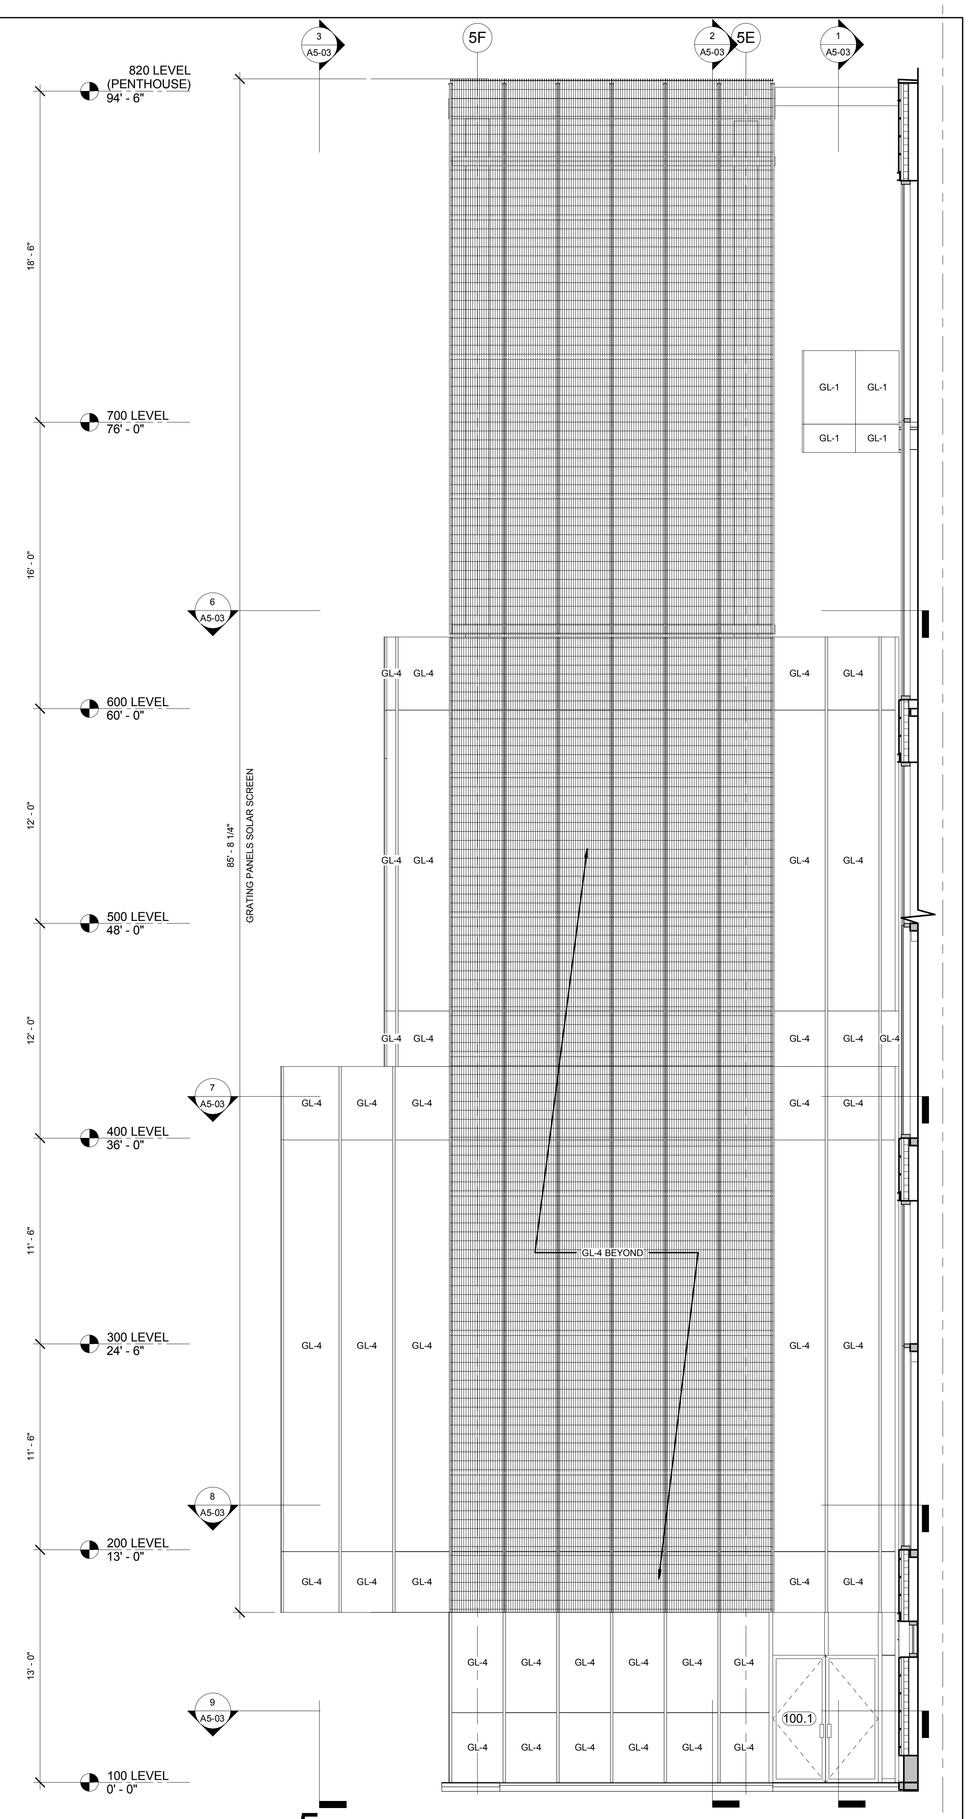

5 ENLARGED ELEVATION
A5-3 1/4" = 1'-0"

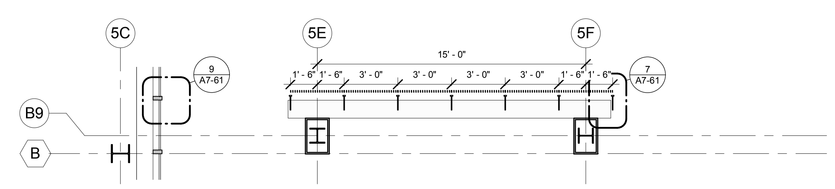

6 ENLARGED PLAN - 600 LEVEL (700 LEVEL SIM)
A5-3 1/4" = 1'-0"

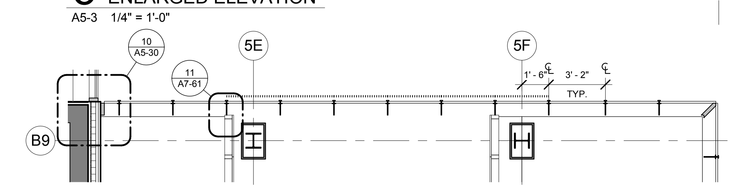

8 ENLARGED PLAN - 200 LEVEL (300 LEVEL SIM)
A5-3 1/4" = 1'-0"

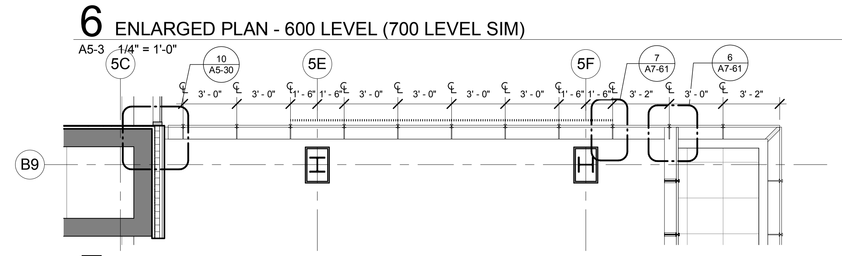

7 ENLARGED PLAN - 400 LEVEL (500 LEVEL SIM)
A5-3 1/4" = 1'-0"

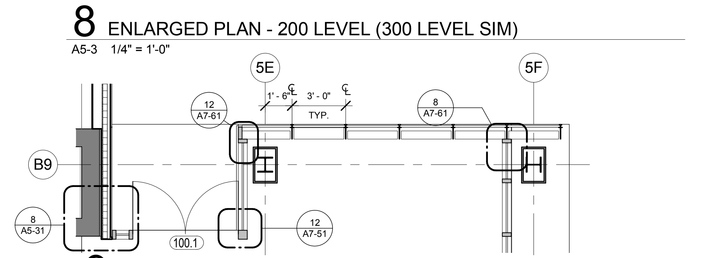

9 ENLARGED PLAN - 100 LEVEL
A5-3 1/4" = 1'-0"

KEYNOTE LEGEND	
D10	PLAZA DECK PAVER SYSTEM ON ADJUSTABLE PEDESTALS
D32	PREFINISHED ALUMINUM STOREFRONT
D33	PREFINISHED ALUMINUM CURTAIN WALL SYSTEM
D49	PREFINISHED FLUSH METAL SOFFIT PANEL
D51	STEEL FRAMING MEMBERS. SEE STRUCTURAL DRAWINGS.
D61	PREFINISHED ALUMINUM FASCIA
D71	CONCRETE FLOOR SLAB ON METAL DECKING
D82	CONCRETE FOUNDATION. SEE STRUCTURAL DRAWINGS.

KEYNOTE LEGEND	
D108	VERTICAL MULLIONS @ 3'-0" O.C.

No.	Date	Issue	No.	Date	Issue
1	12.23.10	SD PRICING SET			
2	01.18.11	100% SD SET			
3	05.18.2011	LNO Meeting			
4	09.15.2011	100% DD / PRICING			

Holabird & Root / Holly & Smith LLC expressly disclaims any responsibility arising from any unauthorized use of these plans, drawings and notes. Any authorization must be in writing.

This drawing copy may have been reproduced at a size different than originally drawn. The Owner and Architect assume no responsibility for use of incorrect scale. Drawings are not to be scaled.

Not published - All rights reserved.

HOLABIRD & ROOT
140 South Dearborn Avenue
Suite 500
Chicago, IL 60660
312.357.1771 (tel)
312.357.1909 (fax)
www.holabird.com

HOLLY & SMITH LLC
2302 Magazine Street
New Orleans, LA 70130
985.345.5210 (tel)
www.hollyandsmith.com

Project Number	15248.00
Drawn	JMH
Checked	NDF
Proj. Arch./Eng.	Approver

LOYOLA UNIVERSITY NEW ORLEANS

MONROE HALL RENOVATION
Project Name

ENLARGED DRAWINGS-WEST
Sheet Name

Drawing No. **A5-3**