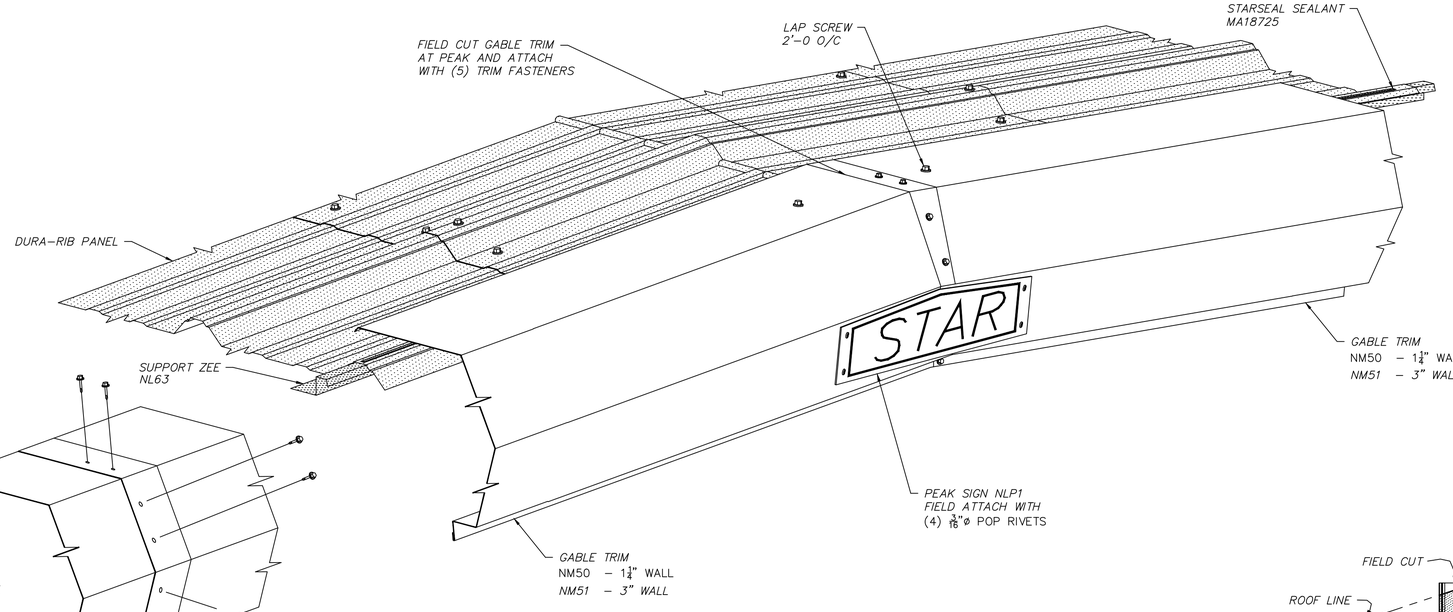

NOTE

FIELD CLOSE OFF GABLE TRIM AT EAVE/GABLE OUTSIDE CORNER AS REQUIRED.

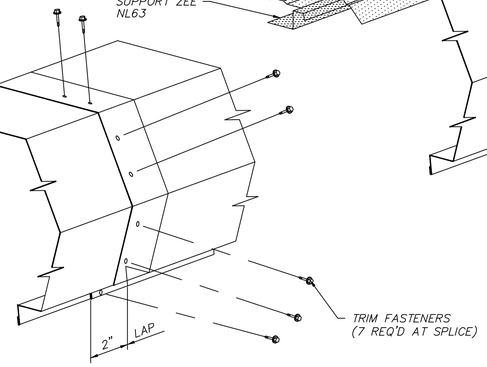

SPLICE DETAIL

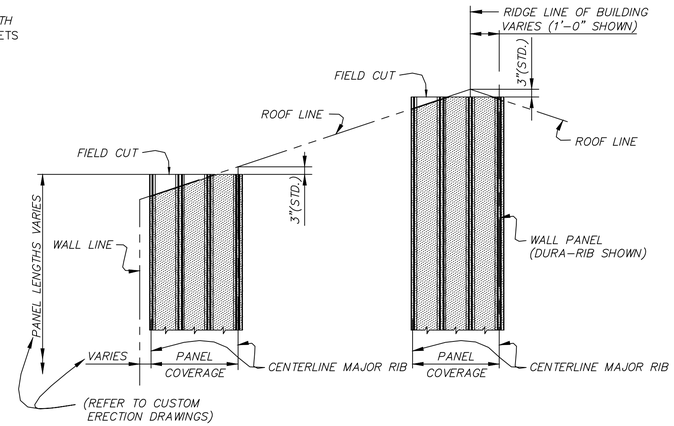

ENDWALL PANEL CUTTING DETAIL
AT ROOF SLOPES GREATER THAN 1:12

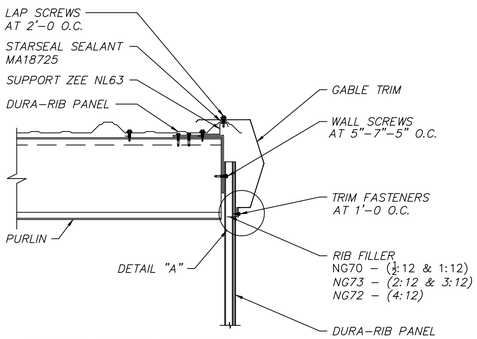

SECTION AT DURA-RIB WALL

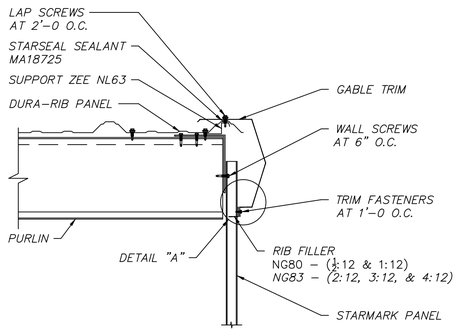

SECTION AT STARMARK WALL

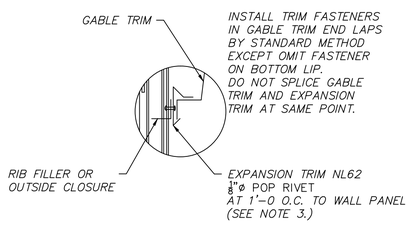

DETAIL "A"
GABLE TRIM EXPANSION DETAIL
(REQUIRED AT GABLE FLASH WHEN SLOPED ROOF PLANE IS GREATER THAN 60'-0)

NOTE:

(1) STAR TRIM PARTS ARE PROVIDED IN NOMINAL LENGTHS AND MAY REQUIRE TO BE FIELD CUT TO LENGTH AND THE REMAINDER USED AT A DIFFERENT LOCATION.
(2) ROOF AND WALL PANELS SHOULD BE CLEANED OF ANY DRILL SHAVINGS OR FIELD CUTTING FILINGS AT THE END OF EACH DAY TO PREVENT RUSTING OF THESE PARTICLES.
(3) IN THE CASE OF AN NON-SYMMETERICAL RIDGED BUILDING WHERE THE ROOF PLANE ON ONE SIDE IS GREATER THAN 60'-0 AND LESS THAN 60'-0 ON THE OPPOSITE ROOF PLANE EXPANSION TRIM NL62 IS ONLY REQUIRED AND PROVIDED ON THE SIDE GREATER THAN 60'-0.

GABLE DETAILS CONVEX TRIM DURA-RIB ROOF	45.10.07 07/13/08

Revision	Date	Description	By	Ck'd

STAR BUILDING SYSTEMS
An NCI Company
P.O. BOX 94910
OKLAHOMA CITY, OK 73143
(405) 636-2010

Project Name & Location:
PINNACLE CASINO –
MANHATTAN CONSTRUCTION
BATON ROUGE, LA

Customer:
CASEY CIVIL LLC
COMMERCIAL
MANDEVILLE, LA

☐ For Construction Permit
☒ For Erector Installation

Drawing Status:
☐ Preliminary (Not For Construction)
☐ For Approval (Not For Construction)

Scale: NOT TO SCALE
Drawn by:
Checked by:
Project Engineer:
Job Number: 12-B-63841
Sheet Number: R7 of 10

The engineer whose seal appears hereon is an employee for the manufacturer for the materials described herein. Said seal or certification is limited to the products designed and manufactured by manufacturer only. The undersigned engineer is not the overall engineer of record for this project.