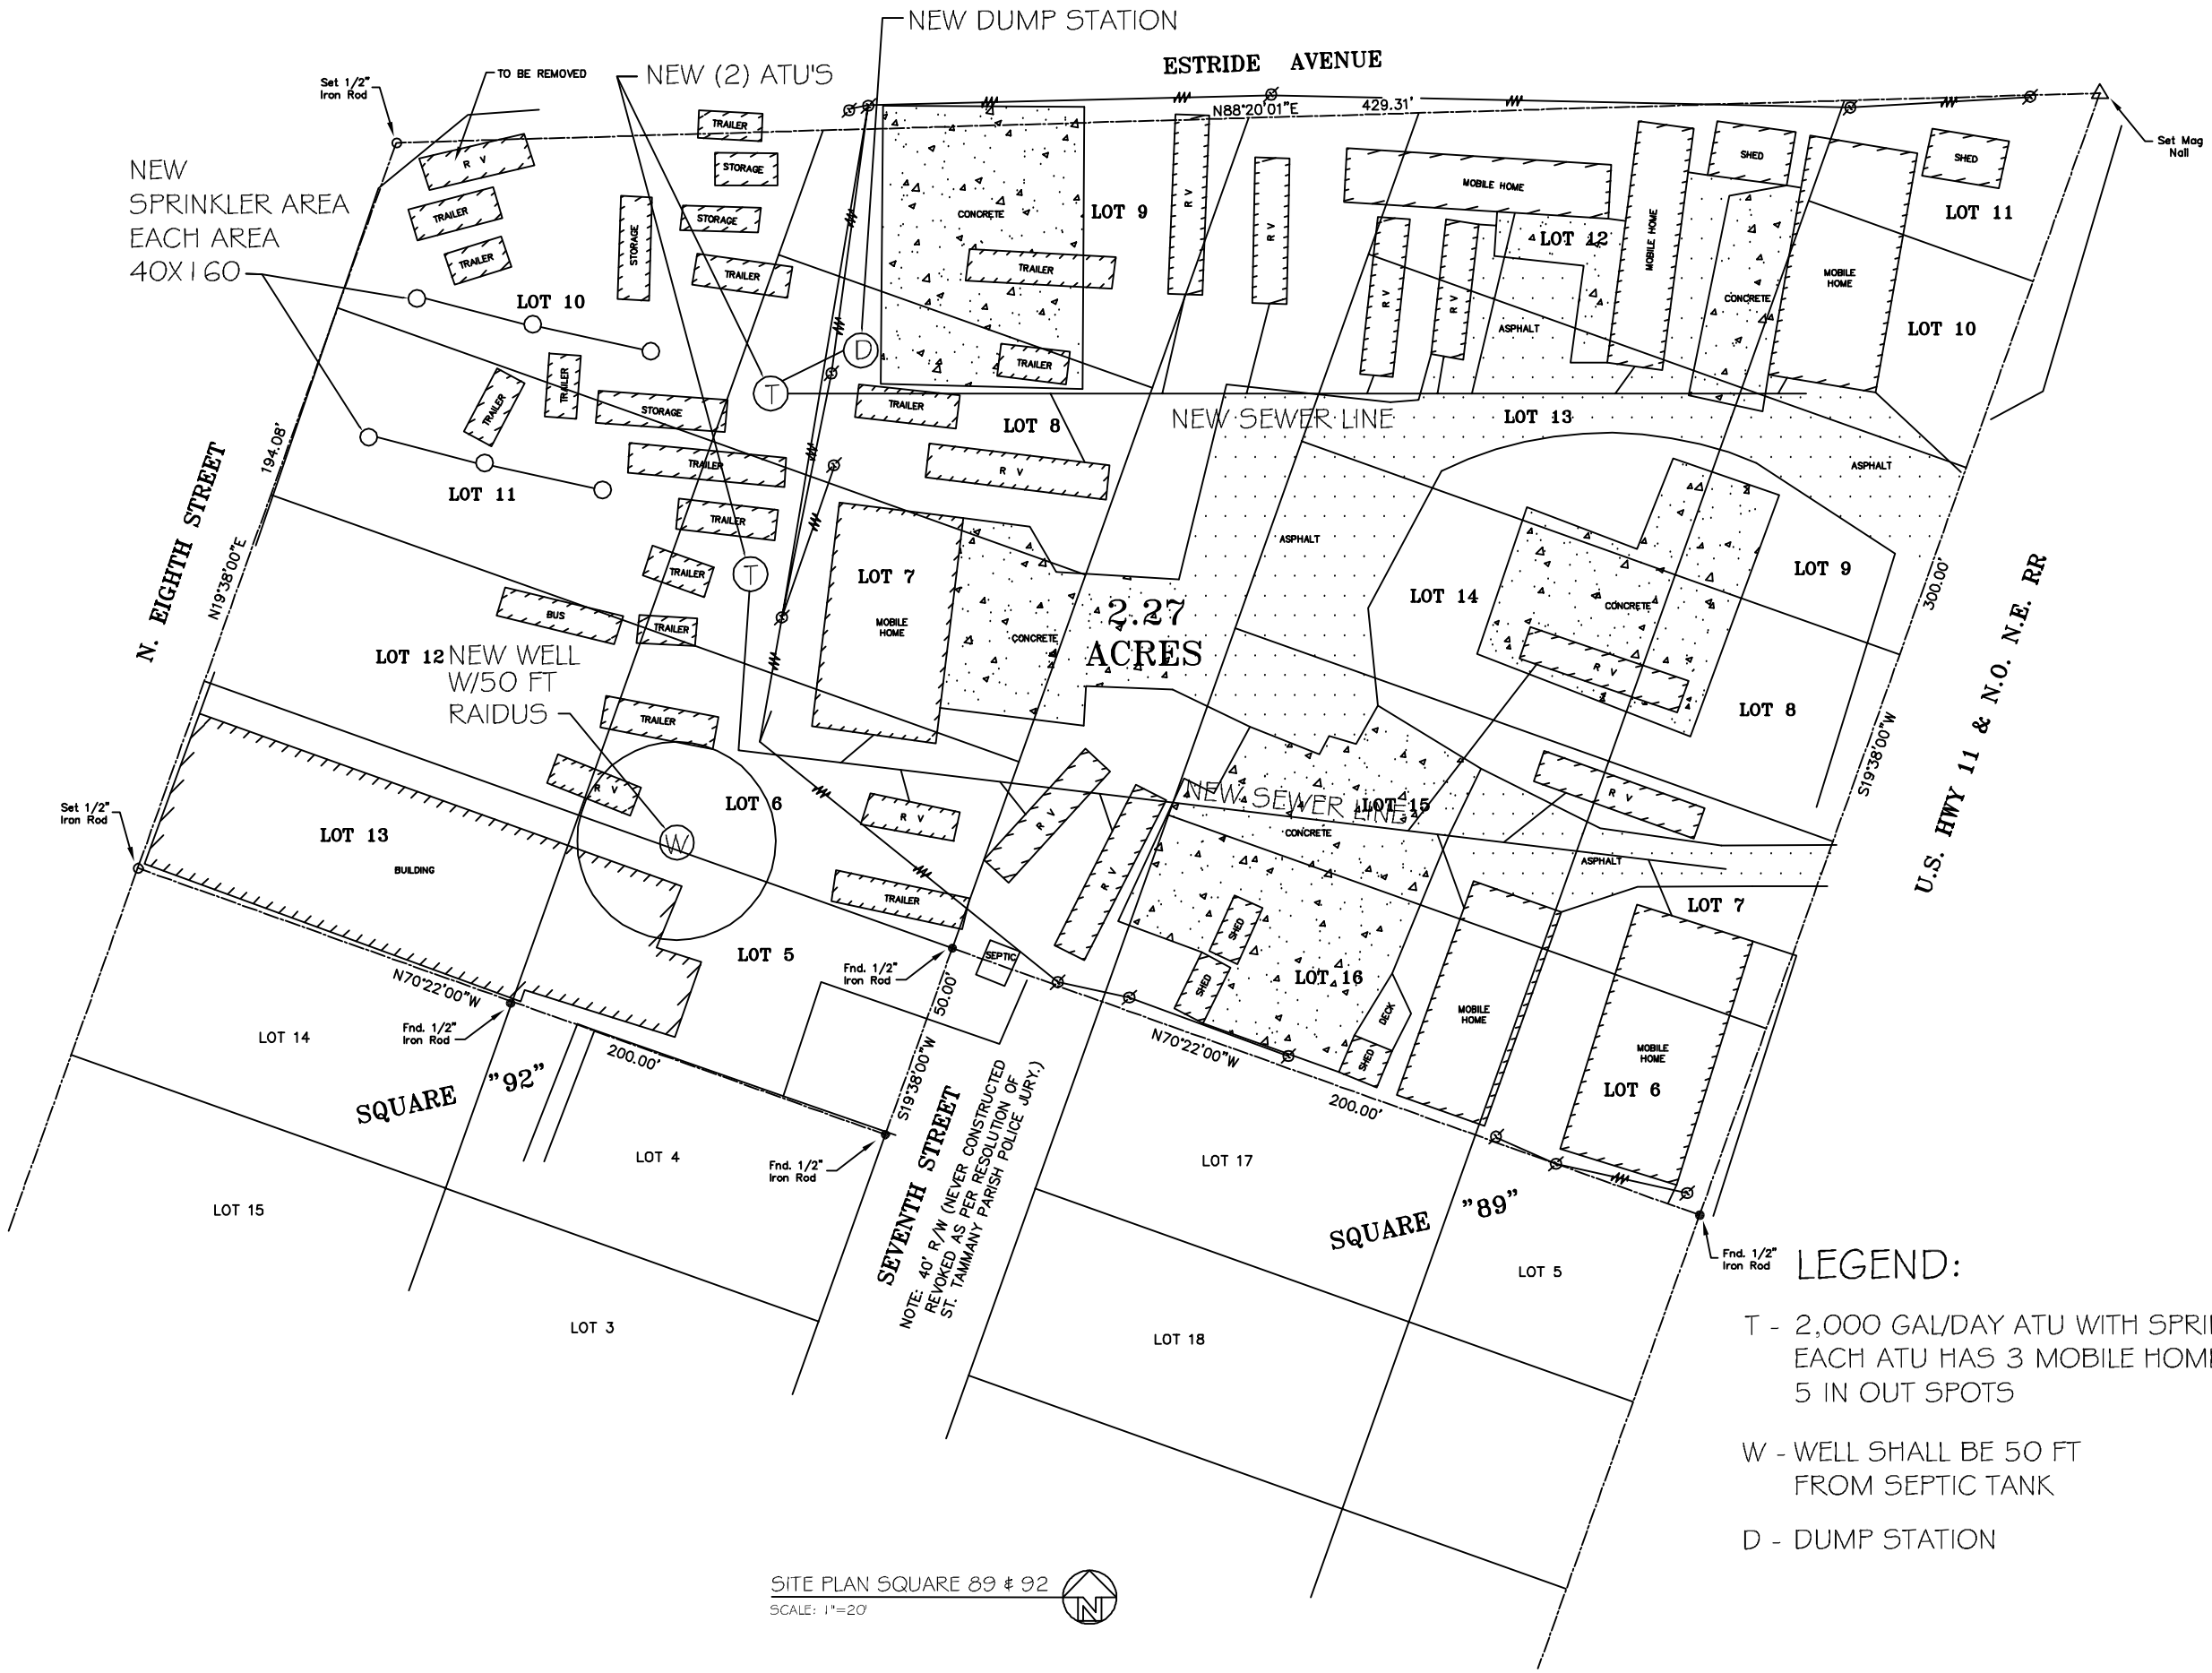

SITE PLAN SQUARE 89 & 92

SCALE: 1"=20'

LEGEND:

T - 2,000 GAL/DAY ATU WITH SPRINLKER
EACH ATU HAS 3 MOBILE HOMES
5 IN OUT SPOTS

W - WELL SHALL BE 50 FT
FROM SEPTIC TANK

D - DUMP STATION

DAMMON ENGINEERING, INC.
Architects & Engineers
dammoneng@bellsouth.net
PHONE: 985-649-5932
FAX: 985-641-5950
CHIEF ENGINEER: EMMETT DAMMON, P.E.
CHIEF ARCHITECT: KEVIN NINOPEN
54-A OLD HIGHWAY TRAIL
SLIDELL, LA 70458

Copyright © 2014 Dammon Engineering, Inc. All rights reserved. This drawing is the property of Dammon Engineering, Inc. and shall not be reproduced in whole or in part without the written permission of Dammon Engineering, Inc. Reproduction of this drawing without the written permission of Dammon Engineering, Inc. is a violation of the copyright laws of the United States.

GUS MITCHELL SQUARE 89 & 92

ALTON
ST.TAMMANY PARISH LOUISIANA

JOB No:	DATE: 05-22-2014
DRAWN BY: CD	CHECKED BY: CD

#	DESCRIPTION	DATE
REVISIONS		

SITE PLAN

SHEET No: 1 OF 1

C-1