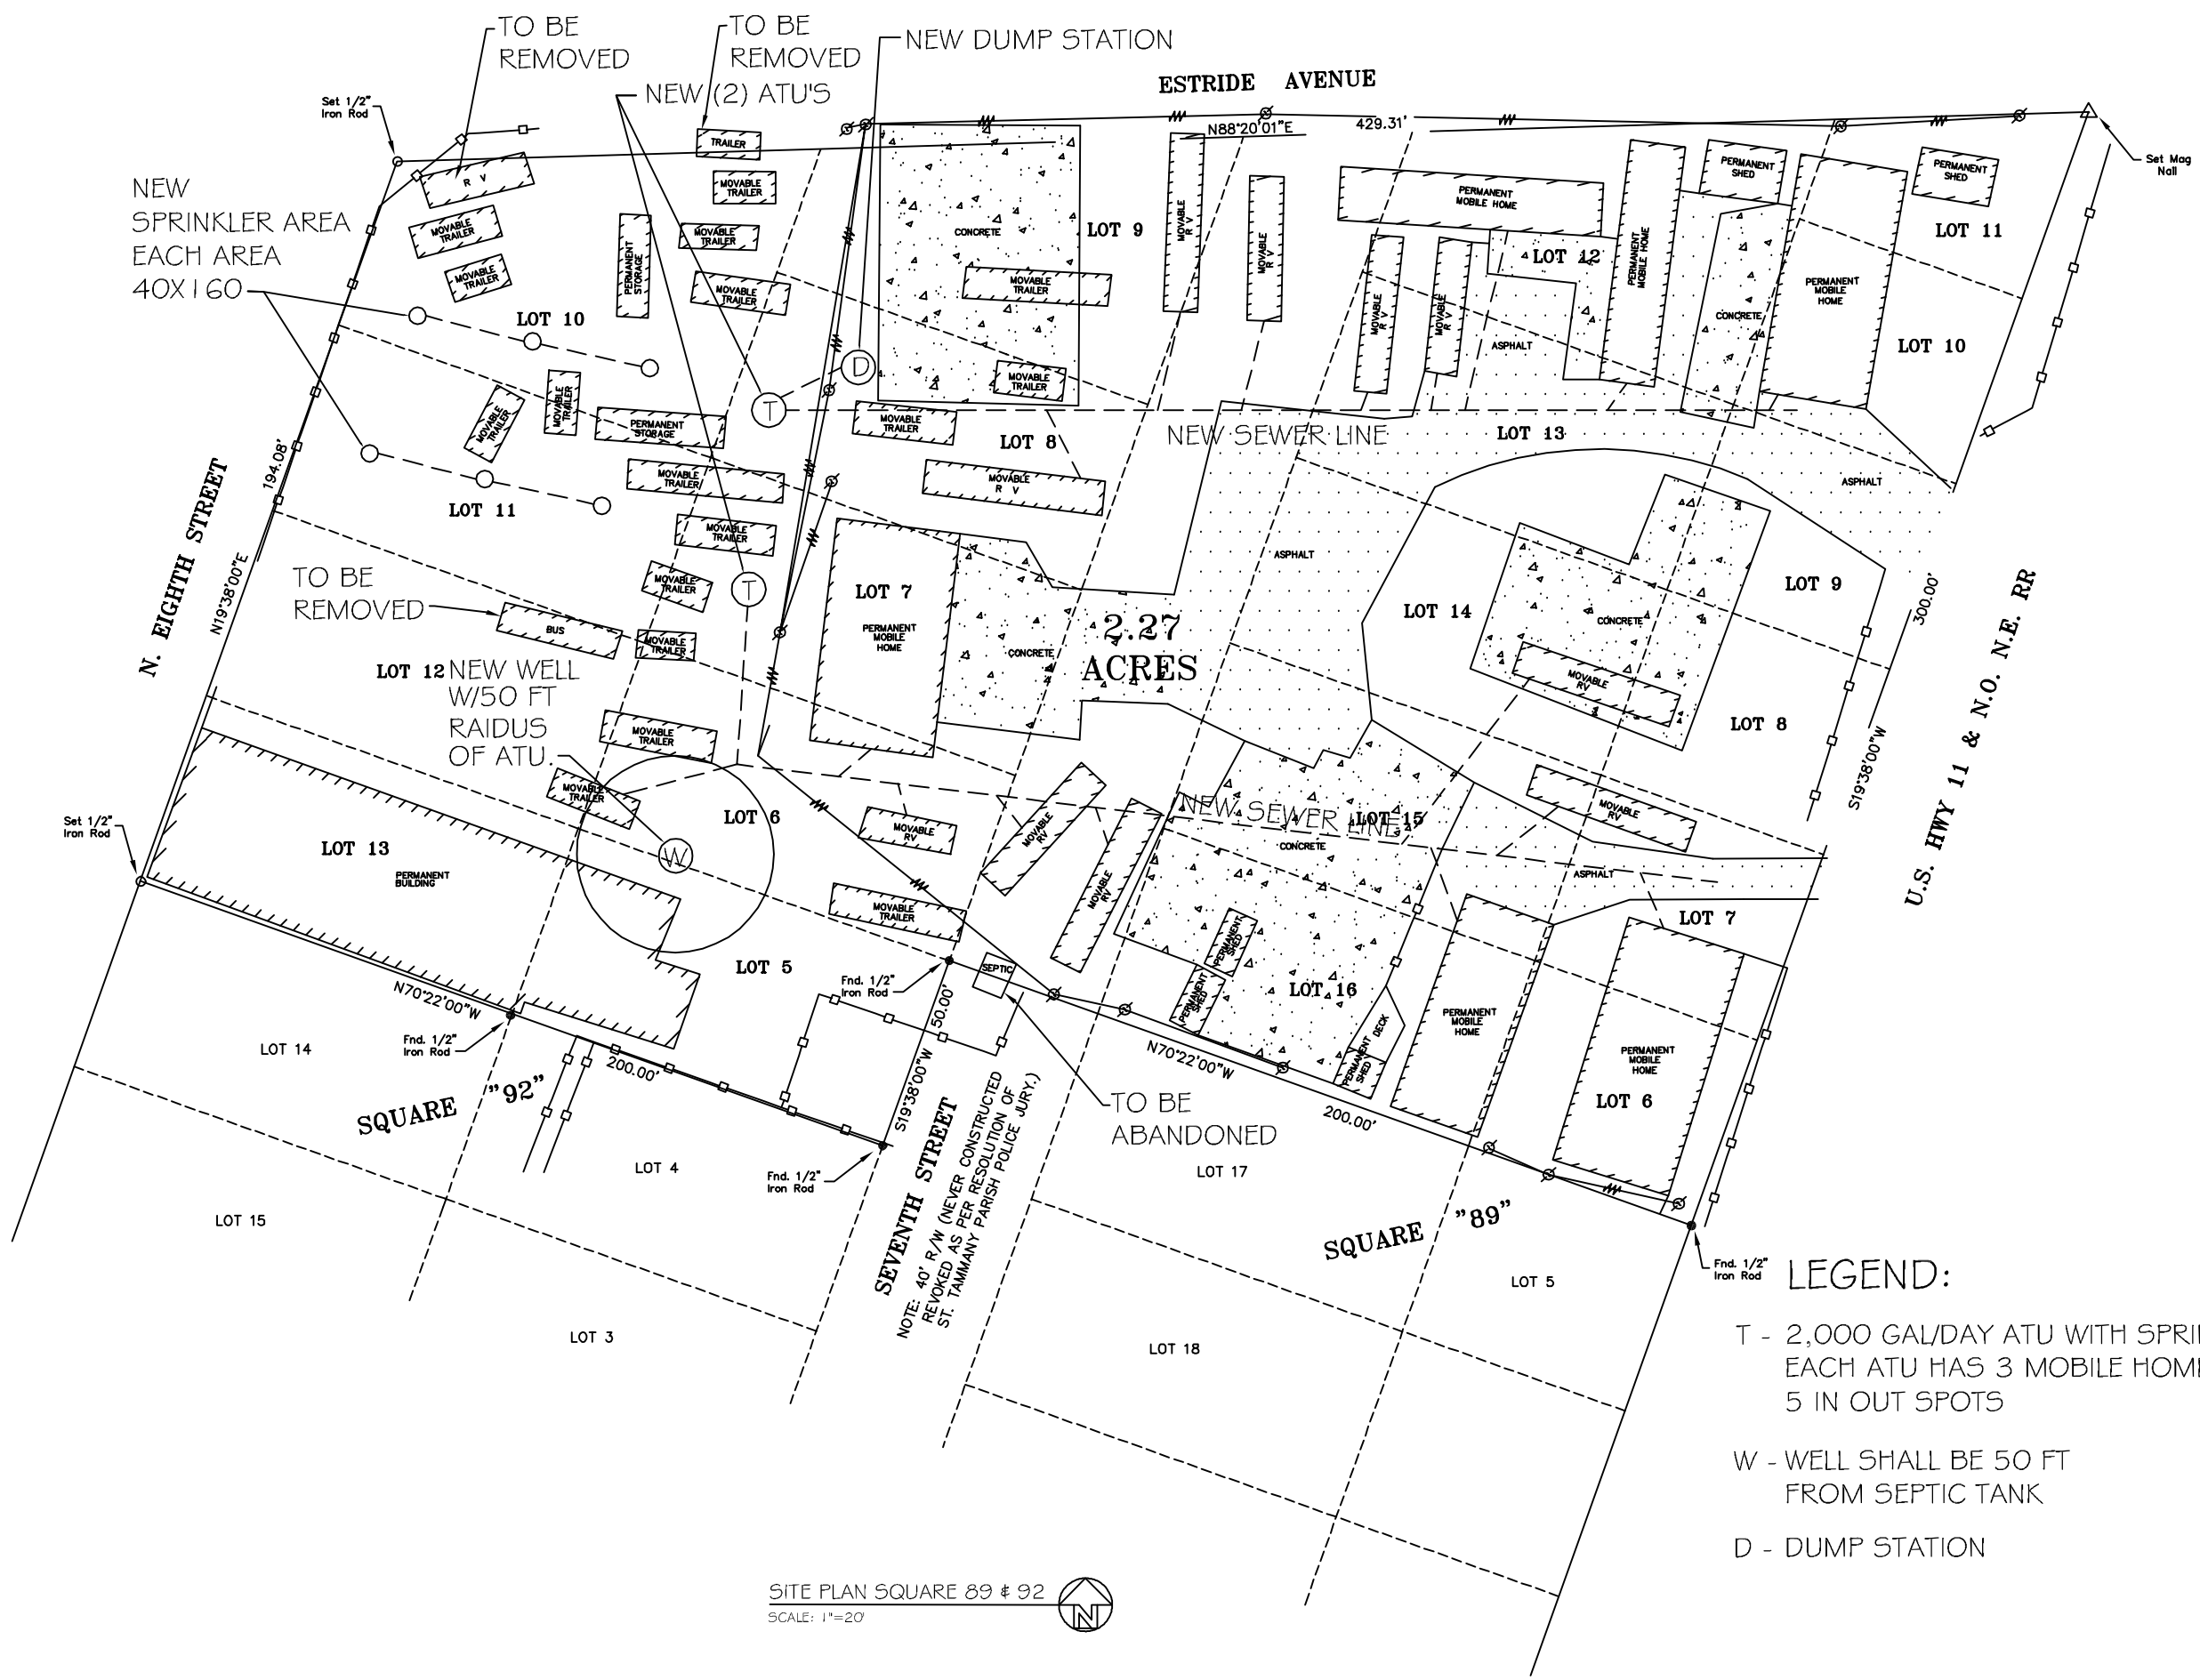

SITE PLAN SQUARE 89 & 92
SCALE: 1"=20'

LEGEND:

T - 2,000 GAL/DAY ATU WITH SPRINLKER
EACH ATU HAS 3 MOBILE HOMES
5 IN OUT SPOTS

W - WELL SHALL BE 50 FT
FROM SEPTIC TANK

D - DUMP STATION

DAMMON ENGINEERING, INC.
Architects & Engineers
dammoneng@bellsouth.net
PHONE: 985-649-5932
FAX: 985-641-5950
CHIEF ENGINEER: EMMETT DAMMON, P.E.
CHIEF ARCHITECT: KEVIN NINOPEN
544 CROSSWINDS TRAIL
SLIDELL, LA 70458

Copyright © 2014 Dammon Engineering, Inc. All rights reserved. The information contained herein is the property of Dammon Engineering, Inc. and shall not be reproduced in whole or in part without written permission of Dammon Engineering, Inc. Reproducibles or copies of this drawing or any part thereof furnished to a person other than the client for use in connection with any project other than that for which it is intended by Dammon Engineering, Inc. is prohibited. Reproducibles or copies of this drawing or any part thereof furnished to the client for use in connection with any project other than that for which it is intended by Dammon Engineering, Inc. is prohibited without written consent of Dammon Engineering, Inc.

GUS MITCHELL
SQUARE 89 & 92
ALTON
ST. TAMMANY PARISH, LOUISIANA

JOB No:	DATE: 05-27-2014
DRAWN BY: CD	CHECKED BY: CD

REVISIONS		
#	DESCRIPTION	DATE

SITE PLAN

SHEET No: 1 OF 1

C-1