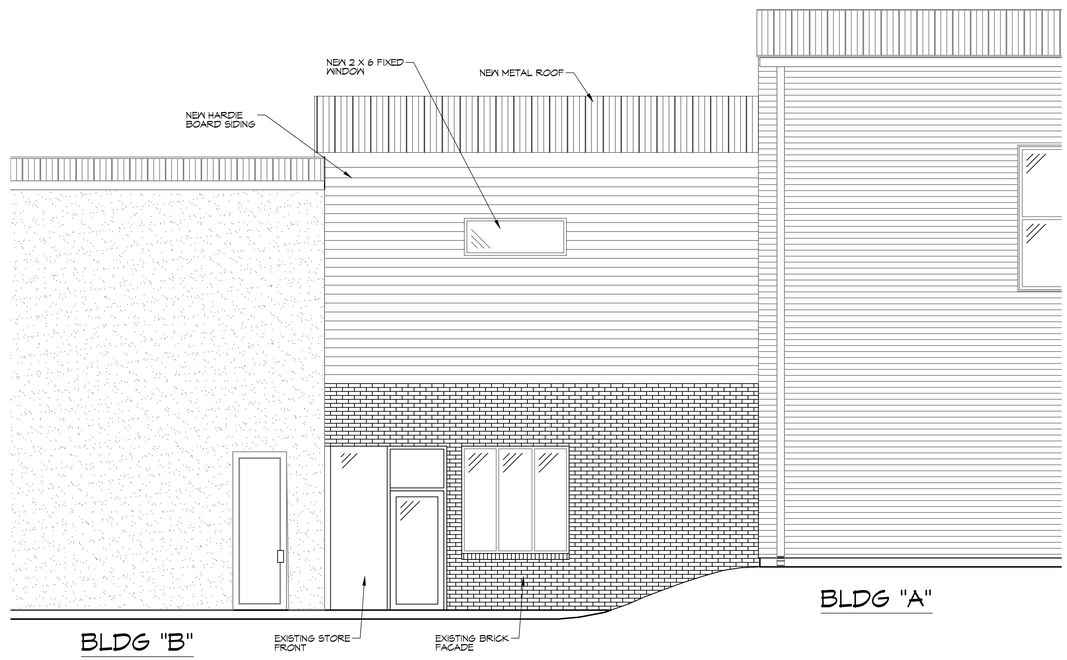

10 PARTIAL ELEVATION
SCALE: 1/4"=1'-0"

DAMMON ENGINEERING, INC.
LOUISIANA & MISSISSIPPI

Chief Engineer: Brian Mistich, PE
554 Old Spanish Trail
Slidell, LA 70458

www.dammonengineering.com
info@dammonengineering.com
PH: 985.649.5832

REVISIONS

#	DESCRIPTION	DATE

SEAL:

STATE OF LOUISIANA
BRIAN A. MISTICH
License No. 30187
PROFESSIONAL ENGINEER

STAIR ADDITION
CROSSGATES ATHLETIC CLUB
200 NORTH MILITARY ROAD
SLIDELL, LA.

JOB No:	23321
DATE:	09-09-2024
DRAWN BY:	GKD
CHECKED BY:	JMS

THE DRAWINGS AND SPECIFICATIONS, DESIGNS AND ARRANGEMENTS REPRESENTED BY THESE DOCUMENTS ARE THE PROPERTY OF DAMMON ENGINEERING, INC. AND SHALL NOT BE REPRODUCED OR DISTRIBUTED TO OTHERS, IN WHOLE OR IN PART, WITHOUT THE WRITTEN CONSENT OF DAMMON ENGINEERING, INC. ANY REPRODUCTION OR DISTRIBUTION WITHOUT WRITTEN CONSENT WILL BE CONSIDERED AN INFRINGEMENT OF THE COPYRIGHT OF DAMMON ENGINEERING, INC.

SHEET TITLE:
PARTIAL ELEVATION

DRAWING NUMBER:
A103

SHEET No: 6 of 8