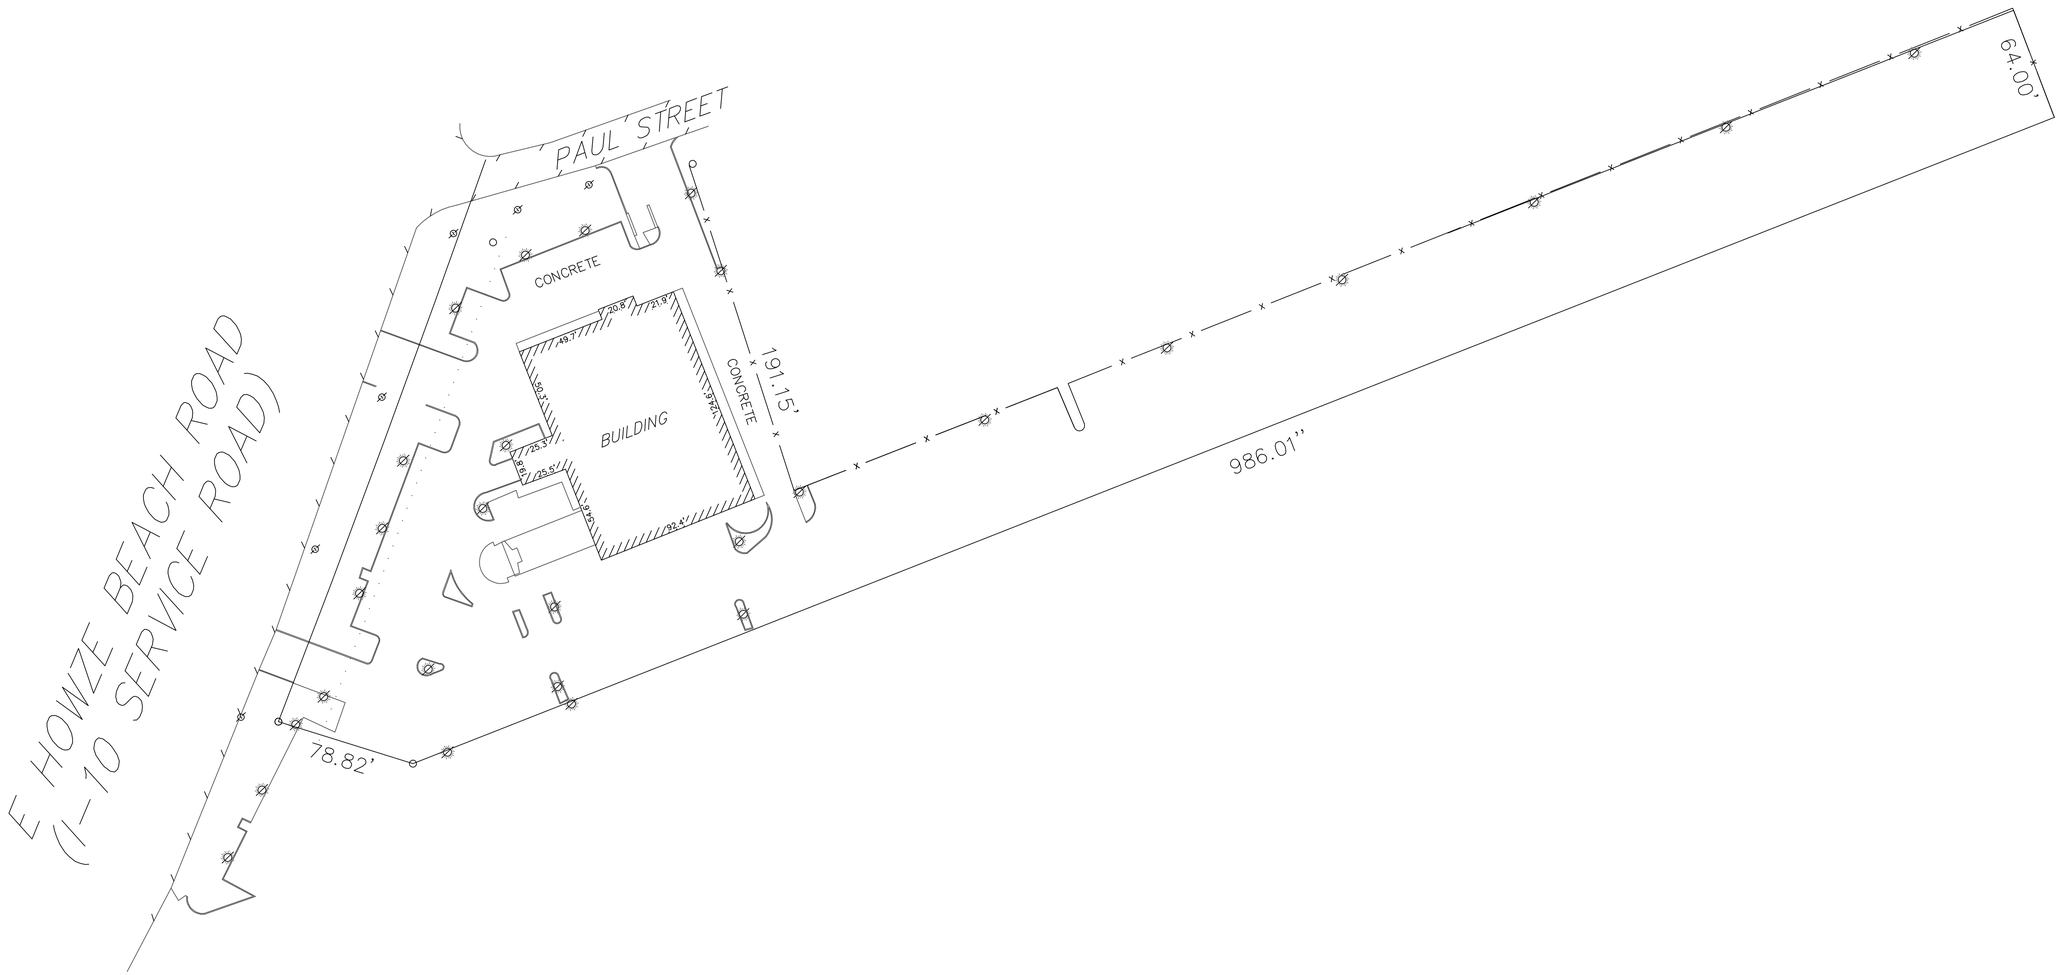

N

1 SITE PLAN
SCALE: 1" = 40'-0"

DAMMON ENGINEERING, INC.
LOUISIANA & MISSISSIPPI

www.dammonengineering.com
info@dammonengineering.com
PH: 985.649.5832

Chief Engineer: Brian Mistich, PE
554 Old Spanish Trail
Slidell, LA 70458

REVISIONS

#	DESCRIPTION	DATE

SEAL:

HYUNDAI OF SLIDELL

298 E HOWZE BEACH ROAD
SLIDELL, LA 70461

JOB No:	2396	DATE:	12-28-2020
DRAWN BY:	CKD	CHECKED BY:	CKD

This drawing is copyrighted by Dammon Engineering, Inc. Reproduction or use for any purpose other than those authorized by this office is prohibited. No part of this drawing may be reproduced in any form or by any means, electronic or mechanical, including photocopying, recording, or by any information storage and retrieval system, without the prior written permission of Dammon Engineering, Inc. Copyright © 2020 Dammon Engineering, Inc. All rights reserved.

SHEET TITLE:
SITE PLAN

DRAWING NUMBER:
C101

SHEET No: 1 of 3

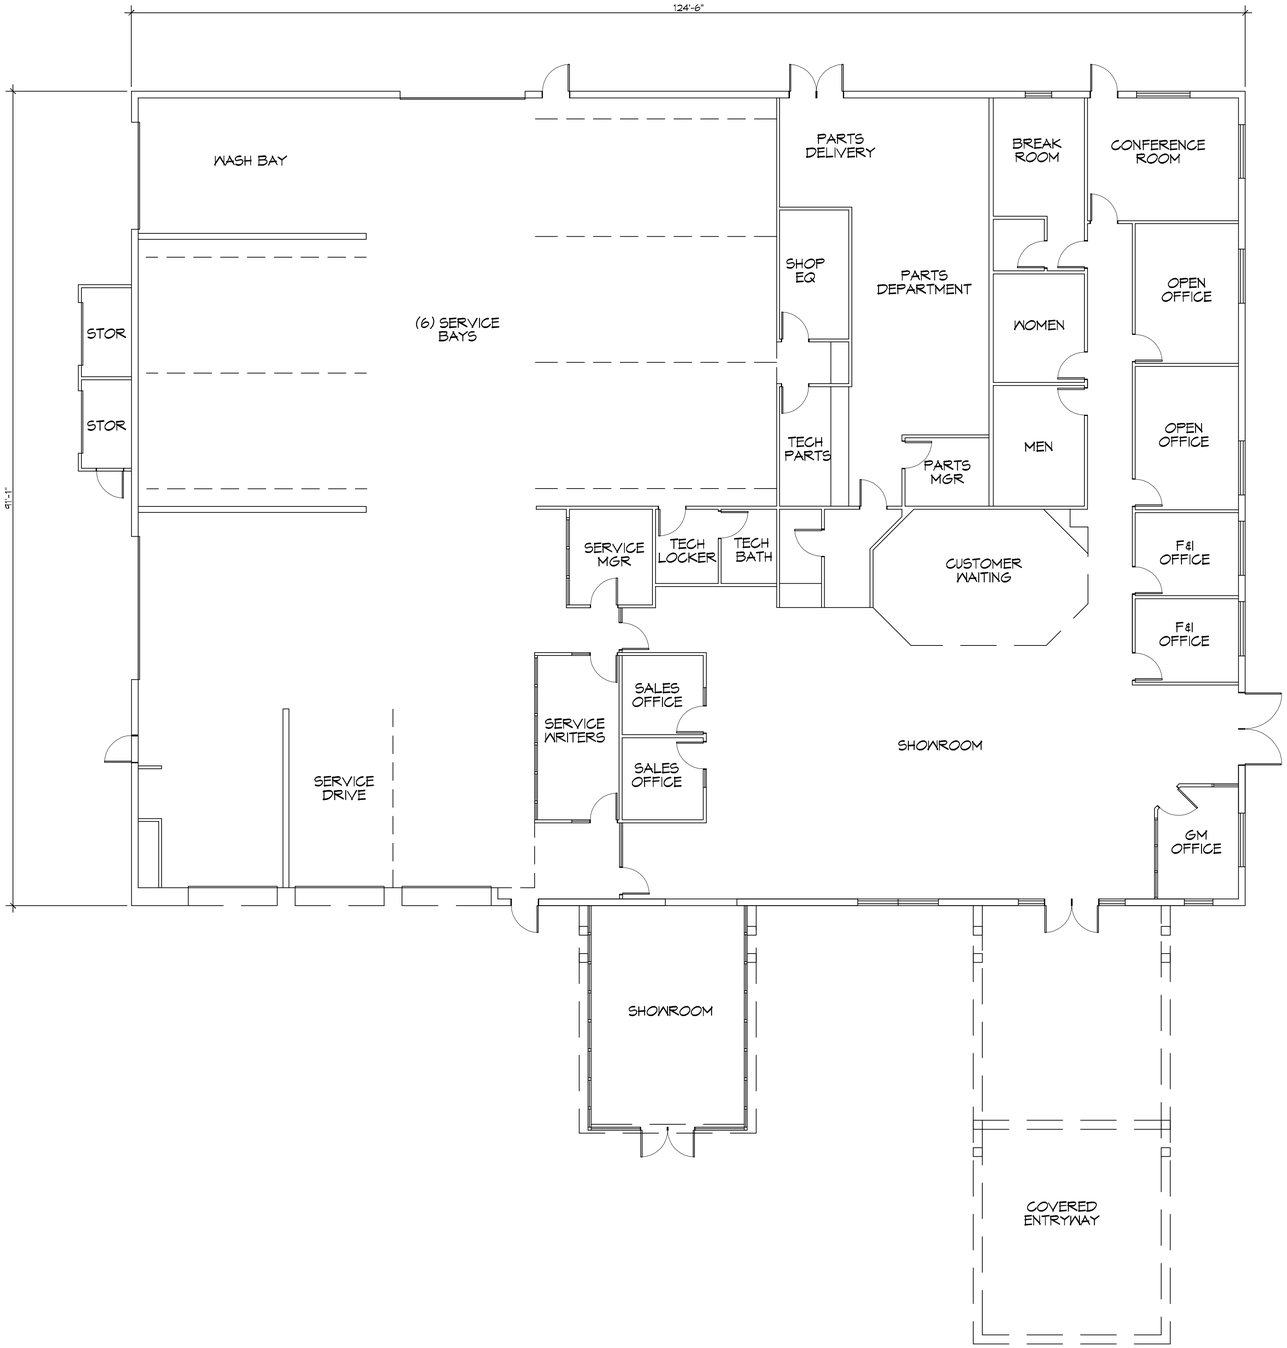

N

2 FLOOR PLAN

SCALE: 3/16"=1'-0"

DAMMON ENGINEERING, INC.
LOUISIANA & MISSISSIPPI

Chief Engineer: Brian Mistich, PE
554 Old Spanish Trail
Slidell, LA 70458

www.dammonengineering.com
info@dammonengineering.com
PH: 985.649.5832

REVISIONS

#	DESCRIPTION	DATE

SEAL:

HYUNDAI OF SLIDELL

298 E HOWZE BEACH ROAD
SLIDELL, LA 70461

JOB No:	2946	DATE:	12-28-2020
DRAWN BY:	RLD	CHECKED BY:	CKD

These drawings and specifications, designs and arrangements represented thereby, are and shall remain the property of Dammon Engineering, and are not to be used for any purpose other than those specifically indicated by Dammon Engineering. These drawings and specifications are not to be reproduced, changed or copied in any form or manner whatsoever, nor are they to be assigned to any third party without first obtaining the written permission and consent of Dammon Engineering. Visual contact with these drawings or specifications shall constitute prima facie evidence of acceptance of these restrictions.

SHEET TITLE:
FLOOR PLAN

DRAWING NUMBER:
A101

SHEET No: 2 of 3

FILE NAME: J:\+ Commercial\Hyundai dealership slidell\A101 - Floor Plan.dwg PLOT DATE & TIME: Monday, December 28, 2020 1:53:58 PM

EXISTING FRONT ELEVATION
SCALE: 1/8"=1'-0"

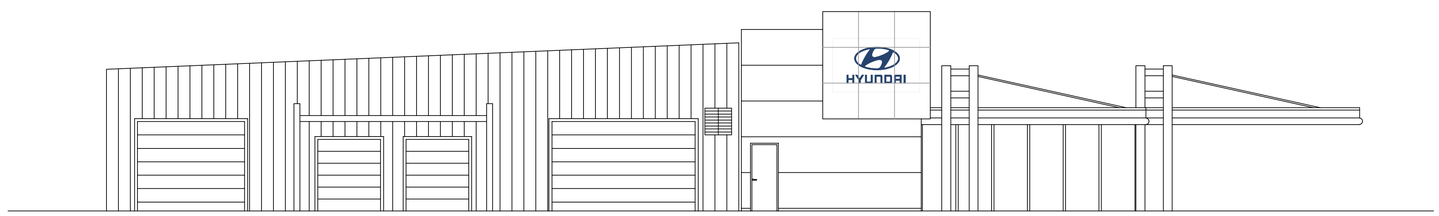

EXISTING SIDE ELEVATION
SCALE: 1/8"=1'-0"

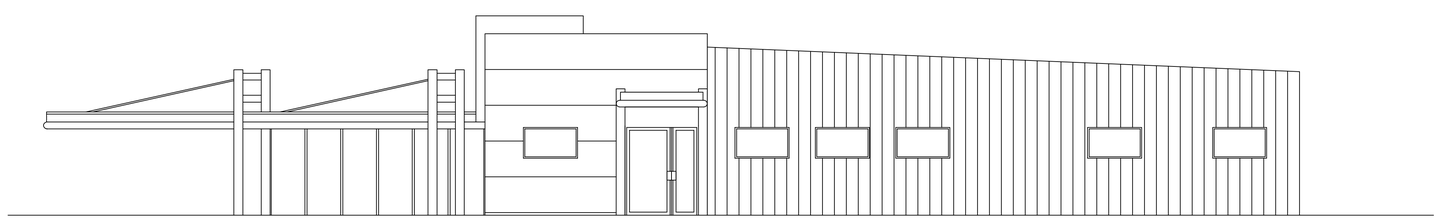

EXISTING SIDE ELEVATION
SCALE: 1/8"=1'-0"

DAMMON ENGINEERING, INC.
LOUISIANA & MISSISSIPPI
www.dammonengineering.com
info@dammonengineering.com
PH.: 985.649.5832
Chief Engineer: Brian Mistich, PE
554 Old Spanish Trail
Slidell, LA 70458

REVISIONS

#	DESCRIPTION	DATE

SEAL:

HYUNDAI OF SLIDELL
298 E HOWZE BEACH ROAD
SLIDELL, LA 70461

JOB No: 2946 | DATE: 12-28-2020
DRAWN BY: RLD | CHECKED BY: CKD

This drawing, as an instrument of service, is and shall remain the property of Dammon Engineering. The reproduction, alteration or use of this drawing for any purpose other than those authorized by Dammon Engineering, is forbidden. To request permission to use, reproduce or alter this drawing, please contact Dammon Engineering. Failure to comply with these provisions will be prosecuted to the fullest extent of the law.

SHEET TITLE:
EXTERIOR ELEVATIONS

DRAWING NUMBER:
A102

SHEET No: 3 of 3

FILE NAME: J:\- Commercial\Hyundai Slidell\A102 - Exterior Elevations.dwg PLOT DATE & TIME: Monday, December 28, 2020 1:05:23 PM