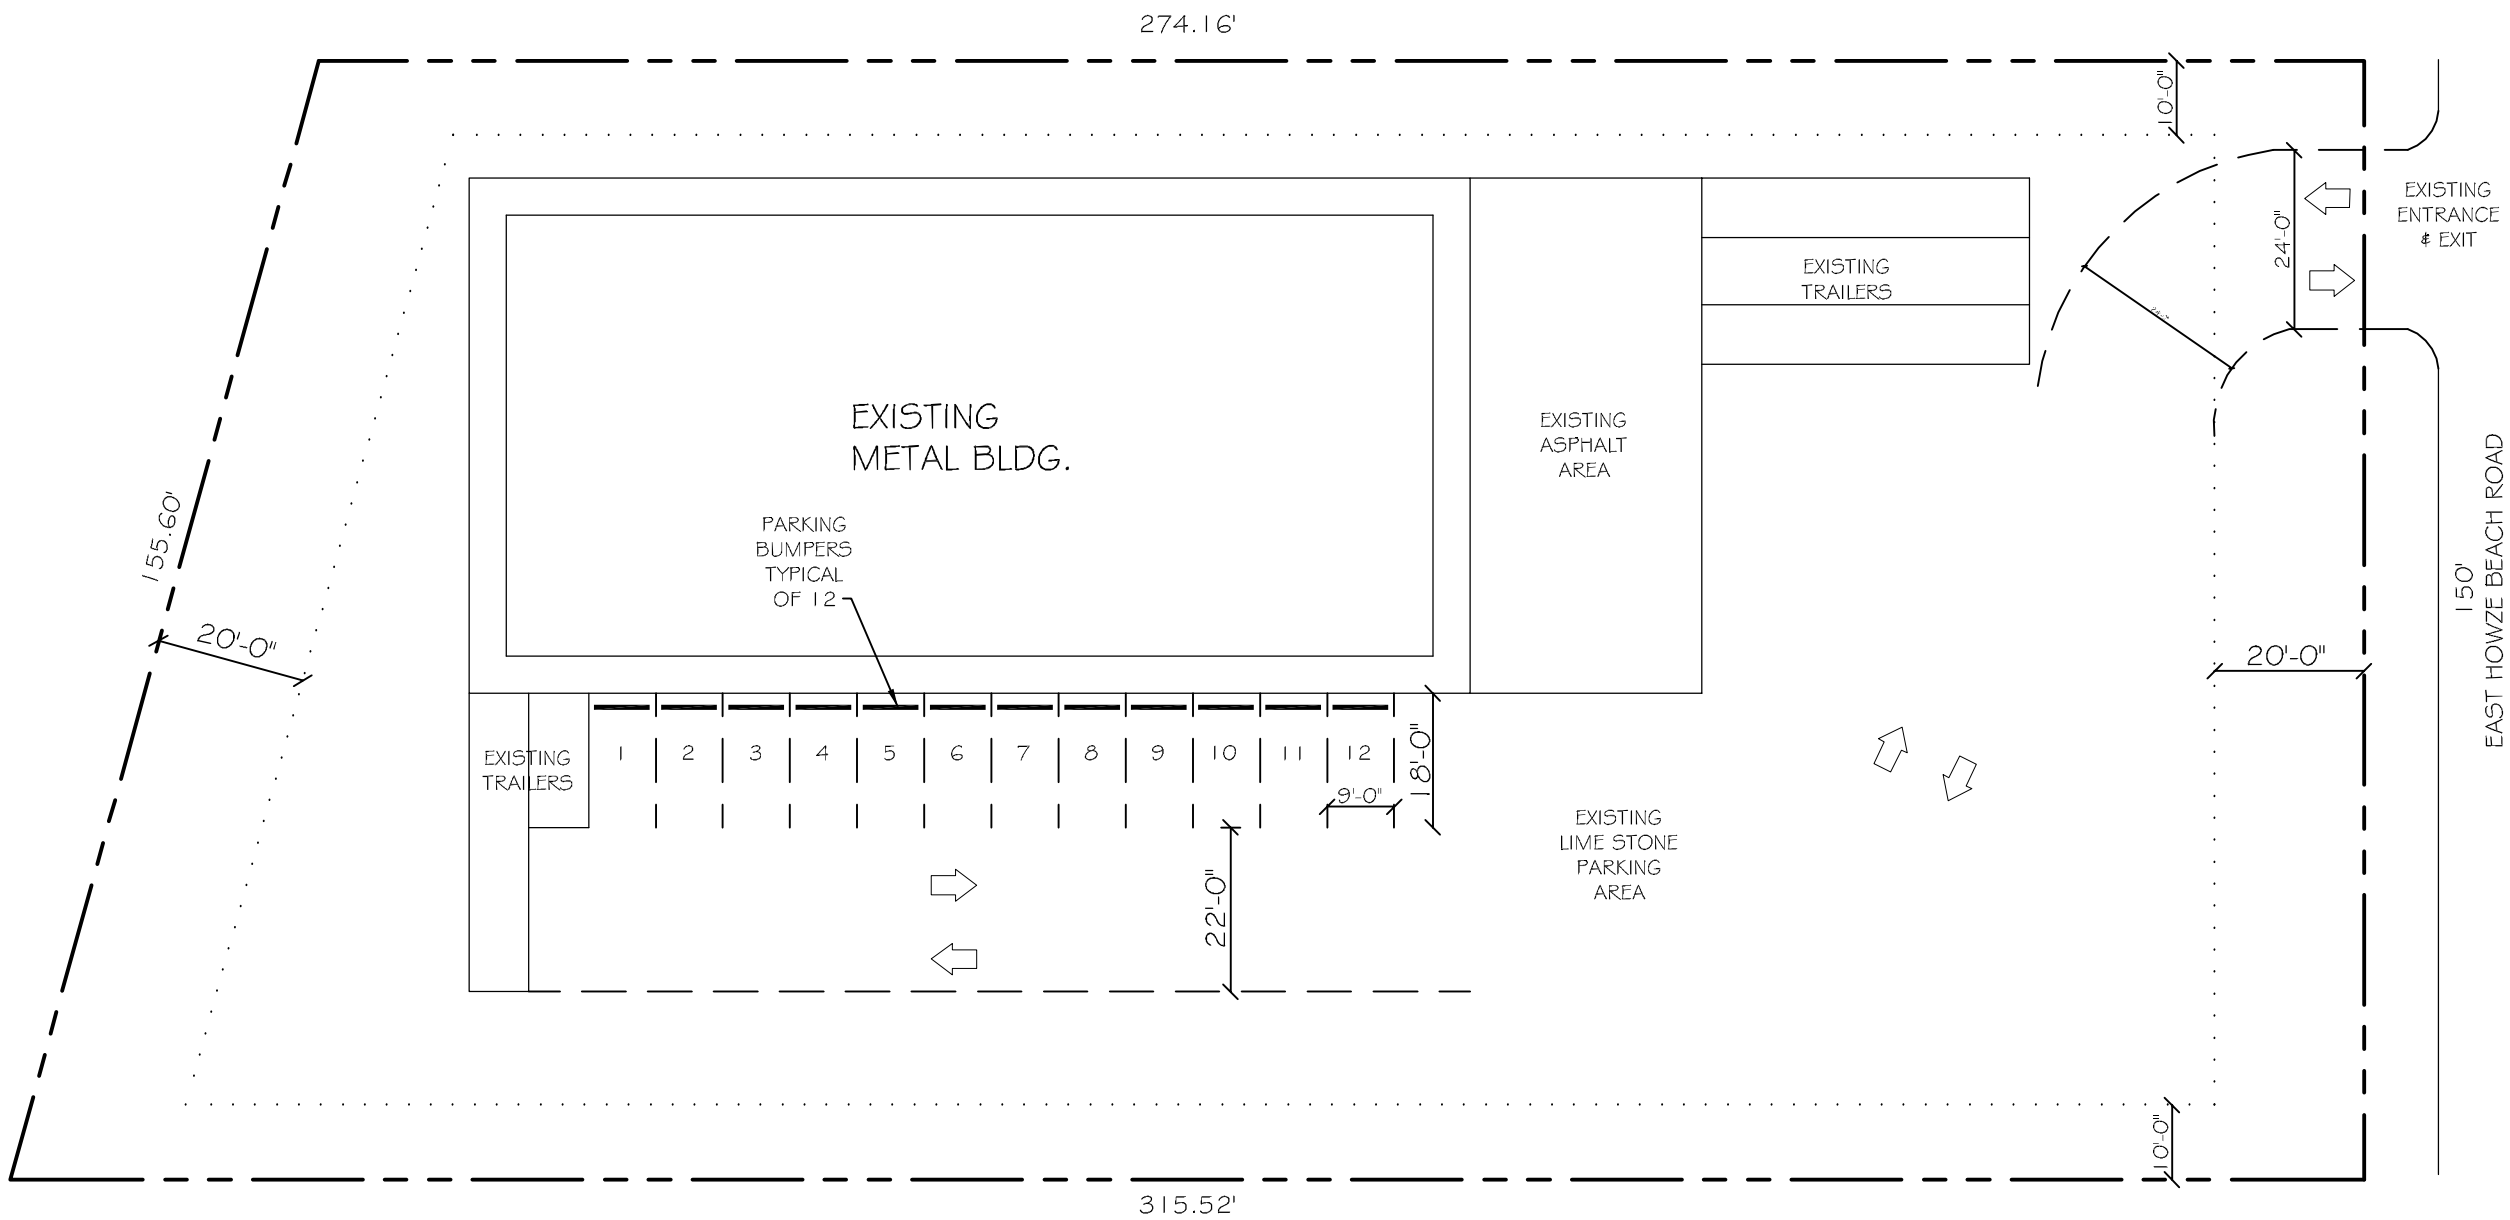

SITE LEGEND

- PROPERTY LINE
- LANDSCAPE BUFFER
- TRAFFIC ARROW

PARKING LAYOUT PLAN

SCALE: 1" = 30'

DAMMON ENGINEERING, INC.
Architects & Engineers

dammoneng@aol.com
dammoneng@aol.com
PHONE: 985-649-5832
FAX: 985-641-5950

CHIEF ENGINEER: ROBERT DAMMON, P.E.
CHIEF ARCHITECT: ROBERT WATSE
554 OLD SPANISH TRAIL
SLIDELL, LA 70458

Hereon this drawing is the property of the Dammon Engineering, Inc. and shall not be used for any purpose other than the specified project without the written consent of the Dammon Engineering, Inc. Reproduction of this drawing in whole or in part is prohibited.

LOUISIANA FIREWORKS OUTLET

EAST HOWZE BEACH ROAD
SLIDELL, LA
70458

DATE: 09-21-2012

JOB No:

CHECKED BY: CKD

DRAWN BY: CKD

#	DESCRIPTION	DATE
	REVISIONS	

PARKING PLAN

SHEET No: 1 OF 1

C-1