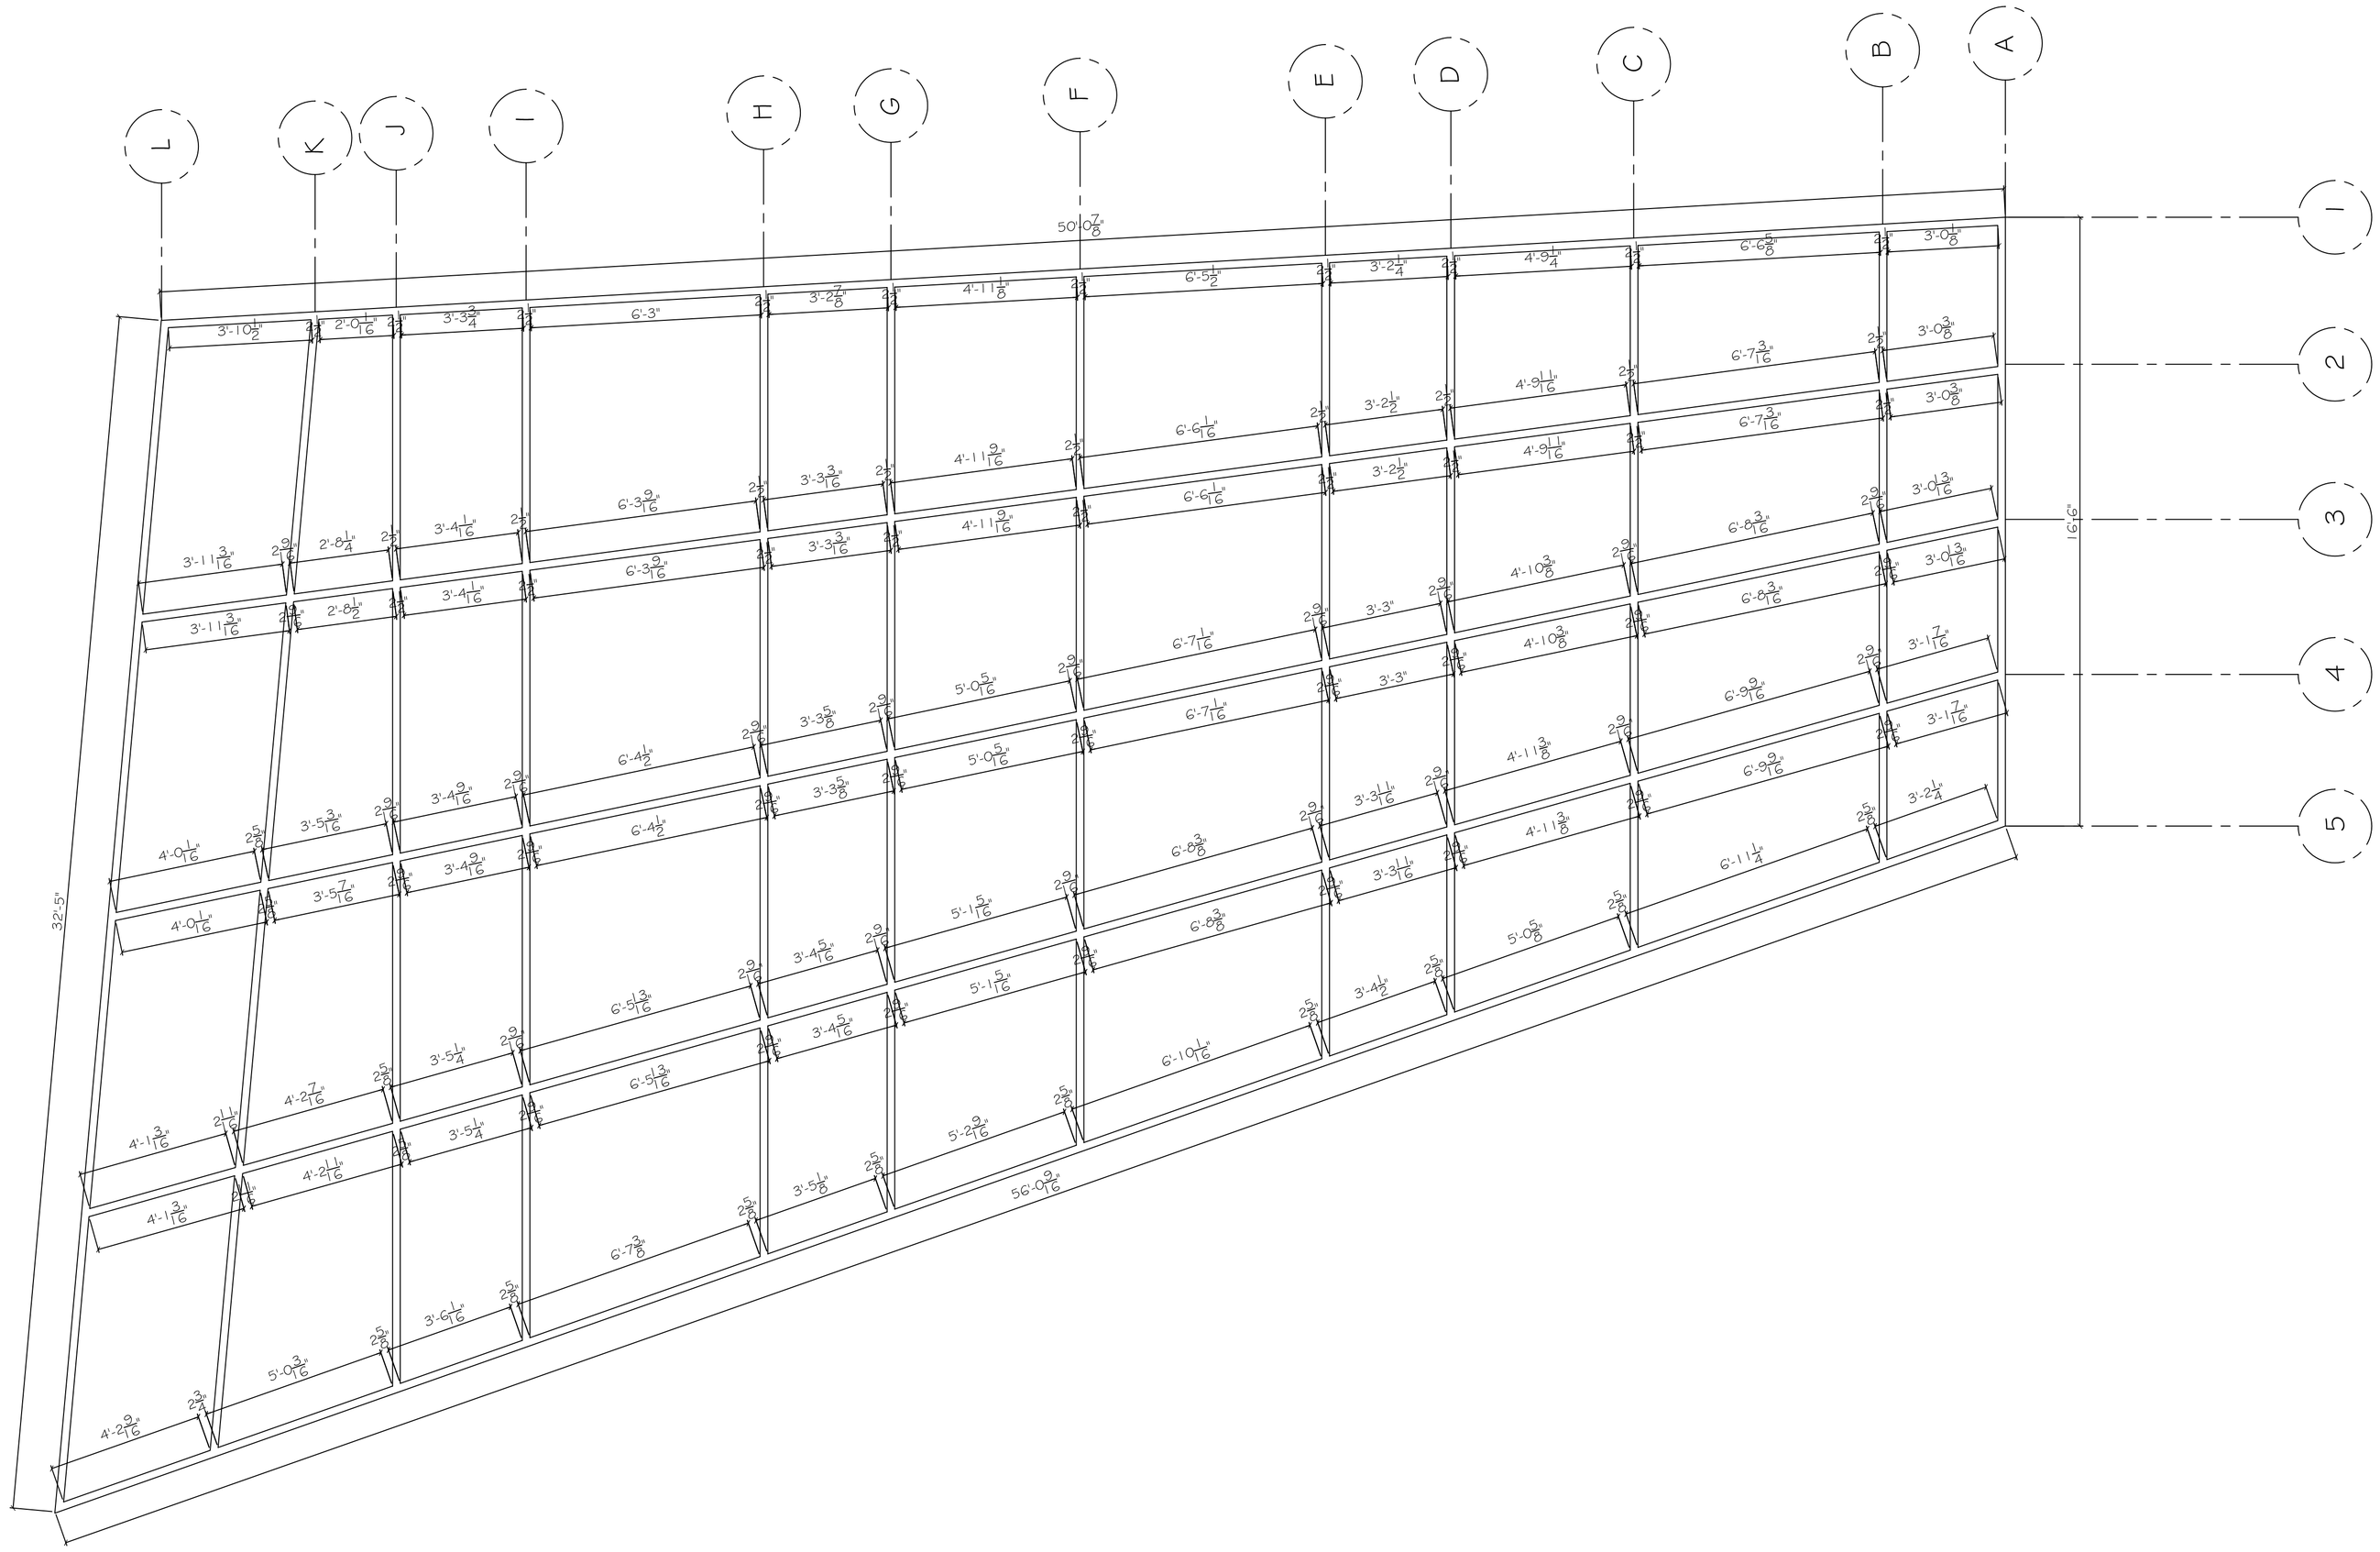

NORTHEAST GLASS WALL DIMENSIONS

SCALE 3/8" = 1'-0"

ARCH./G.C. NOTE!

DIMENSIONS SHOWN ON THESE DRAWINGS ARE DAMMON ENGINEERING'S INTERPRETATION OF THE PROJECT'S REQUIREMENTS BASED ON FIELD DIMENSIONS SUPPLIED. PLEASE REVIEW/VERIFY THE DIMENSIONS SHOWN AND SUPPLY ANY MISSING DIMENSIONS PRIOR TO ANY WORK.

ALL DIMENSIONS TO BE FIELD VERIFIED

DAMMON
ENGINEERING, INC.

CHIEF ENGINEER
EMMETT
DAMMON, P.E.

CHIEF ARCHITECT
ROBERT
WILTSE

1095 FLORIDA AVENUE
SLIDELL, LA. 70458
OFFICE: 985-649-5832
FAX: 985-641-5950

WEBSITE:
WWW.DAMMONENGINEERING.COM

EMAIL:
DAMMONENG@BELLSOUTH.NET

ARCHITECTURE

ENGINEERING

STUDIES

PLANNING

INVESTIGATION

EXPERT WITNESS

NORTH EAST GLASS WALL

PORT AUTHORITY ADMIN. AND SECURITY COMPLEX
9000 W. ST. BERNARD HWY.
CHALMETTE, LA

FOR SLIDELL GLASS

REV:

SCALE: 3/8" = 1'

JOB#:

DATE: XX-XX-08

SHEET

A-4

OF