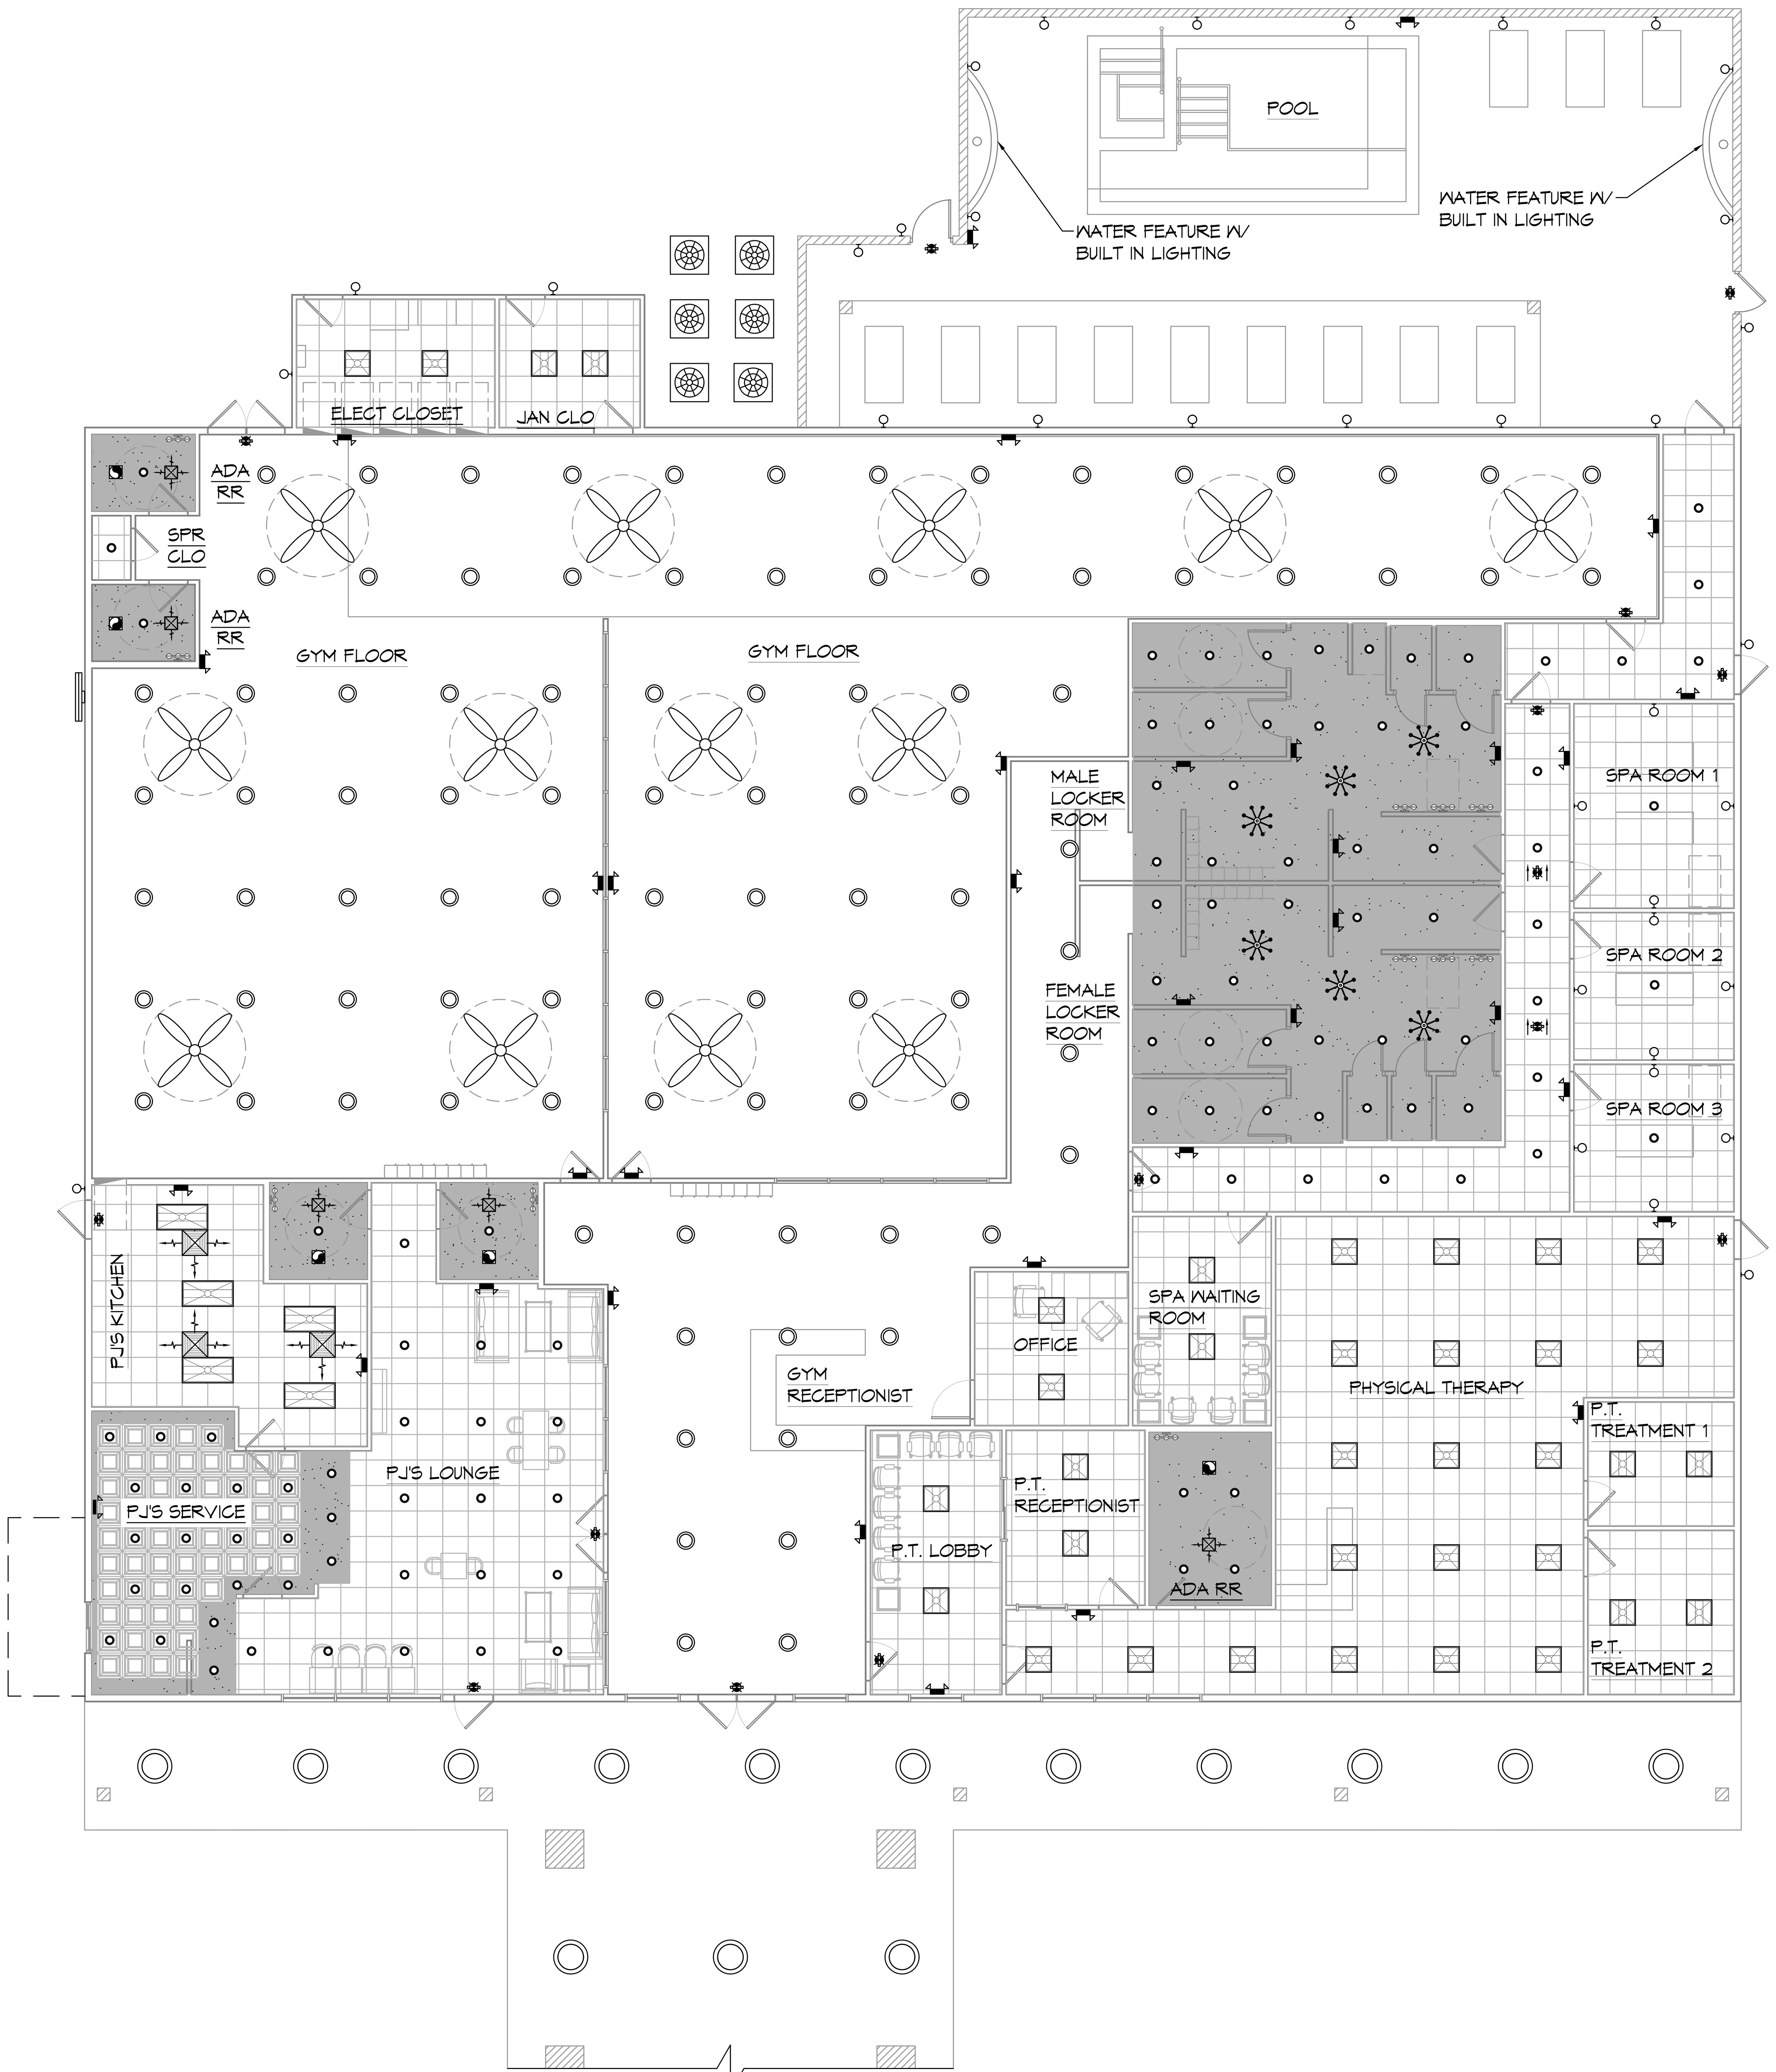

1 REFLECTED CEILING PLAN
SCALE: 1/8" = 1'-0"

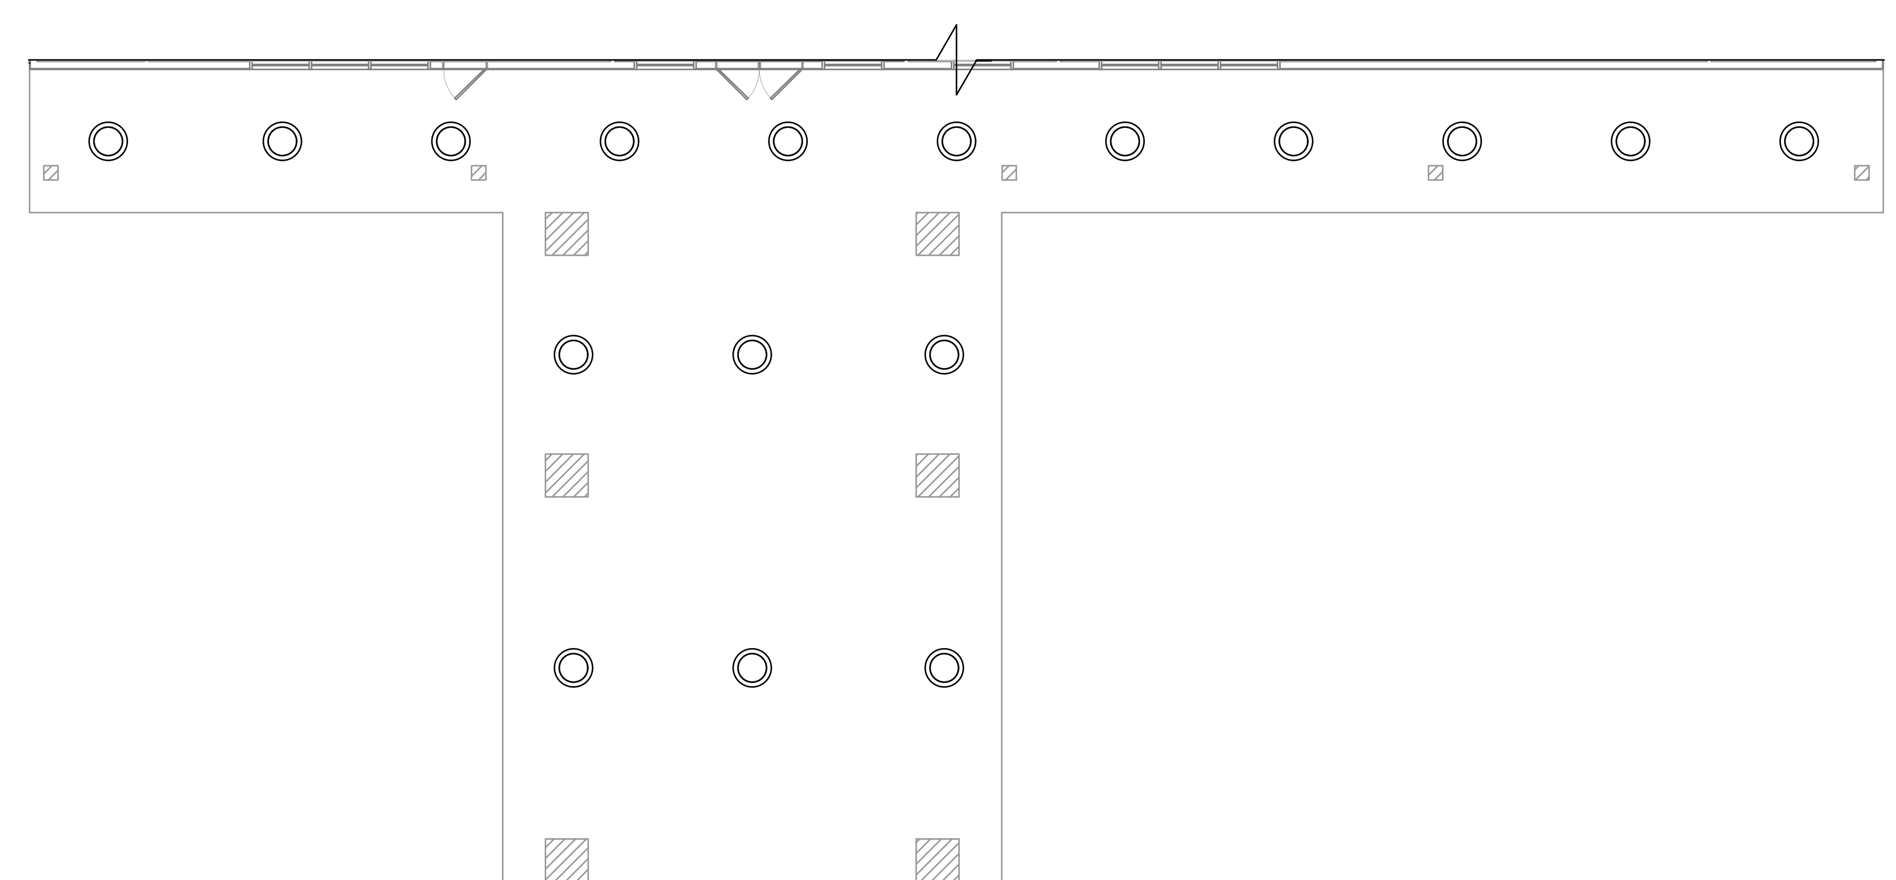

PORTE COCHERE REFLECTED CEILING PLAN
SCALE: 3/32" = 1'-0"

RCP LEGEND

SYM	DESCRIPTION
	2'X2' SUSPENDED ACOUSTICAL CEILING TILE
	GYPSUM BOARD CEILING
	GYPSUM SOFFIT
	HVAC RETURN AIR GRILL
	HVAC SUPPLY AIR DIFFUSER
	EXHAUST FAN
	EXIT LIGHT
	EMERGENCY WALL LIGHT
	LED FLUORESCENT LIGHT FIXTURE
	MIRROR LIGHT
	RECESSED LIGHT
	WALL SCONCE
	CEILING FAN
	CHANDELIER
	EXTERIOR LIGHT
	SUSPENDED LIGHT

RCP NOTES

1. ALL CEILING HEIGHTS INDICATED ON PLANS ARE FROM TOP OF FINISH FLOOR TO UNDERSIDE OF FINISH CEILING UNLESS OTHERWISE NOTED.
2. REFER TO PARTITION TYPES FOR WALL/PARTITION ASSEMBLY AND INFORMATION.
3. SEE SHEET E101 FOR LIGHT FIXTURE TYPES. SEE MECHANICAL DRAWINGS FOR DIFFUSER AND GRILLE TYPES.
4. PROVIDE ADEQUATE CLEARANCES FOR DUCTS AND RELATED APPURTENTANT ITEMS NECESSARY TO MAINTAIN THE SPECIFIED CEILING HEIGHT ABOVE THE FINISH FLOOR FOR LIGHT FIXTURES.
5. PROVIDE HANGER AND SAFETY WIRE FOR LIGHT FIXTURES, SPEAKERS, AND AIR SUPPLY/RETURN DIFFUSERS (AS REQUIRED).
6. ALL ELEMENTS SUSPENDED FROM THE DECK THAT OVERHANGS A PEDESTRIANS WAY SHALL BE A MINIMUM OF 80 INCHES ABOVE THE WALKING SURFACE AS MEASURED FROM THE BOTTOM OF THE OBSTRUCTION.

CEILING SCHEDULE

ROOM NAME	CLNG HT	TYPE	ROOM NAME	CLNG HT	TYPE
GYM RECEPTION	OPEN	-	LOCKER ROOMS	12-0	GYP BOARD
GYM FLOOR	OPEN	-	PHYSICAL THERAPY	10'-0"	2X2 TILE
GYM RESTROOM	10'-0"	GYP BOARD	P.T. RR	10'-0"	GYP BOARD
PJ'S LOUNGE	10'-6"	2X2 TILE	SPA ROOMS	10'-0"	2X2 TILE
PJ'S KITCHEN	10'-6"	2X2 TILE	JANITOR	10'-0"	2X2 TILE
PJ'S SERVICE	8'-0"	GYP SOFFIT	ELEC.	10'-0"	2X2 TILE
PJ'S RR	8'-0"	GYP BOARD	POOL AREA	-	-

DAMMON
ENGINEERING, INC.
LOUISIANA & MISSISSIPPI
Chief Engineer: Brian Mistich, PE
554 Old Spanish Trail
Slidell, LA 70458
www.dammonengineering.com
info@dammonengineering.com
PH: 985.649.5832

#	DESCRIPTION	DATE
REVISIONS		

SEAL:

NEW ATHLETIC CLUB
PRESTIGE FITNESS CLUB AND SPA
4422 KALANI DRIVE
HANCOCK COUNTY, MISSISSIPPI

JOB No: | DATE: 12-21-2021
DRAWN BY: | CAD | CHECKED BY: BAM

SHEET TITLE:
REFLECTED CEILING PLAN

DRAWING NUMBER:
A104

SHEET No: 14 of