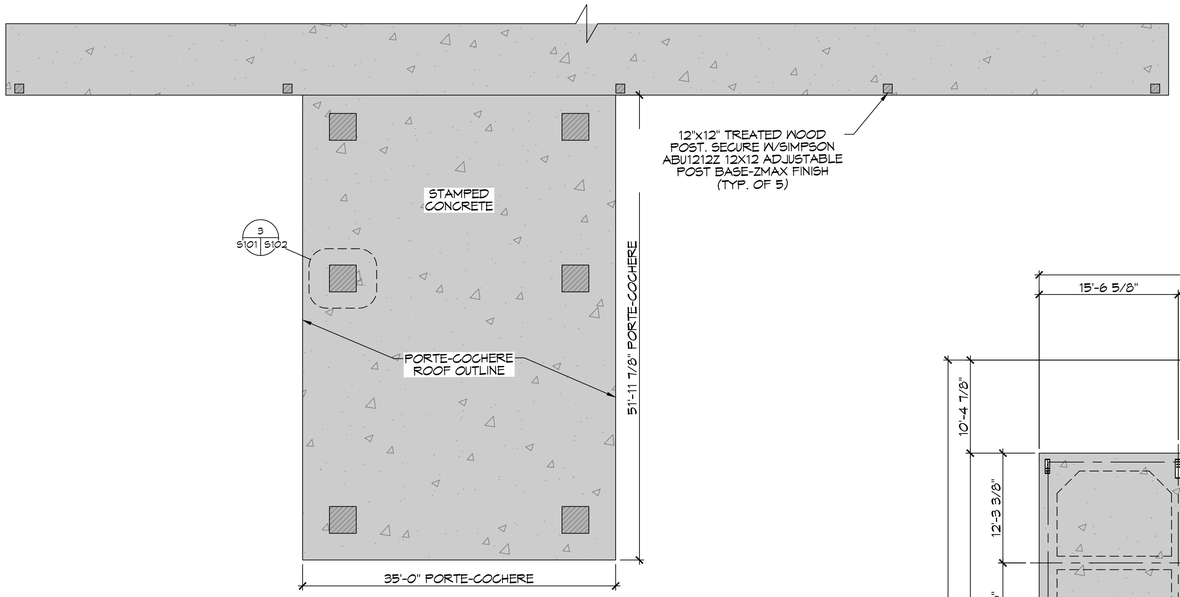

22 PORTE COCHERE FOUNDATION PLAN

SCALE: 1/8"=1'-0"

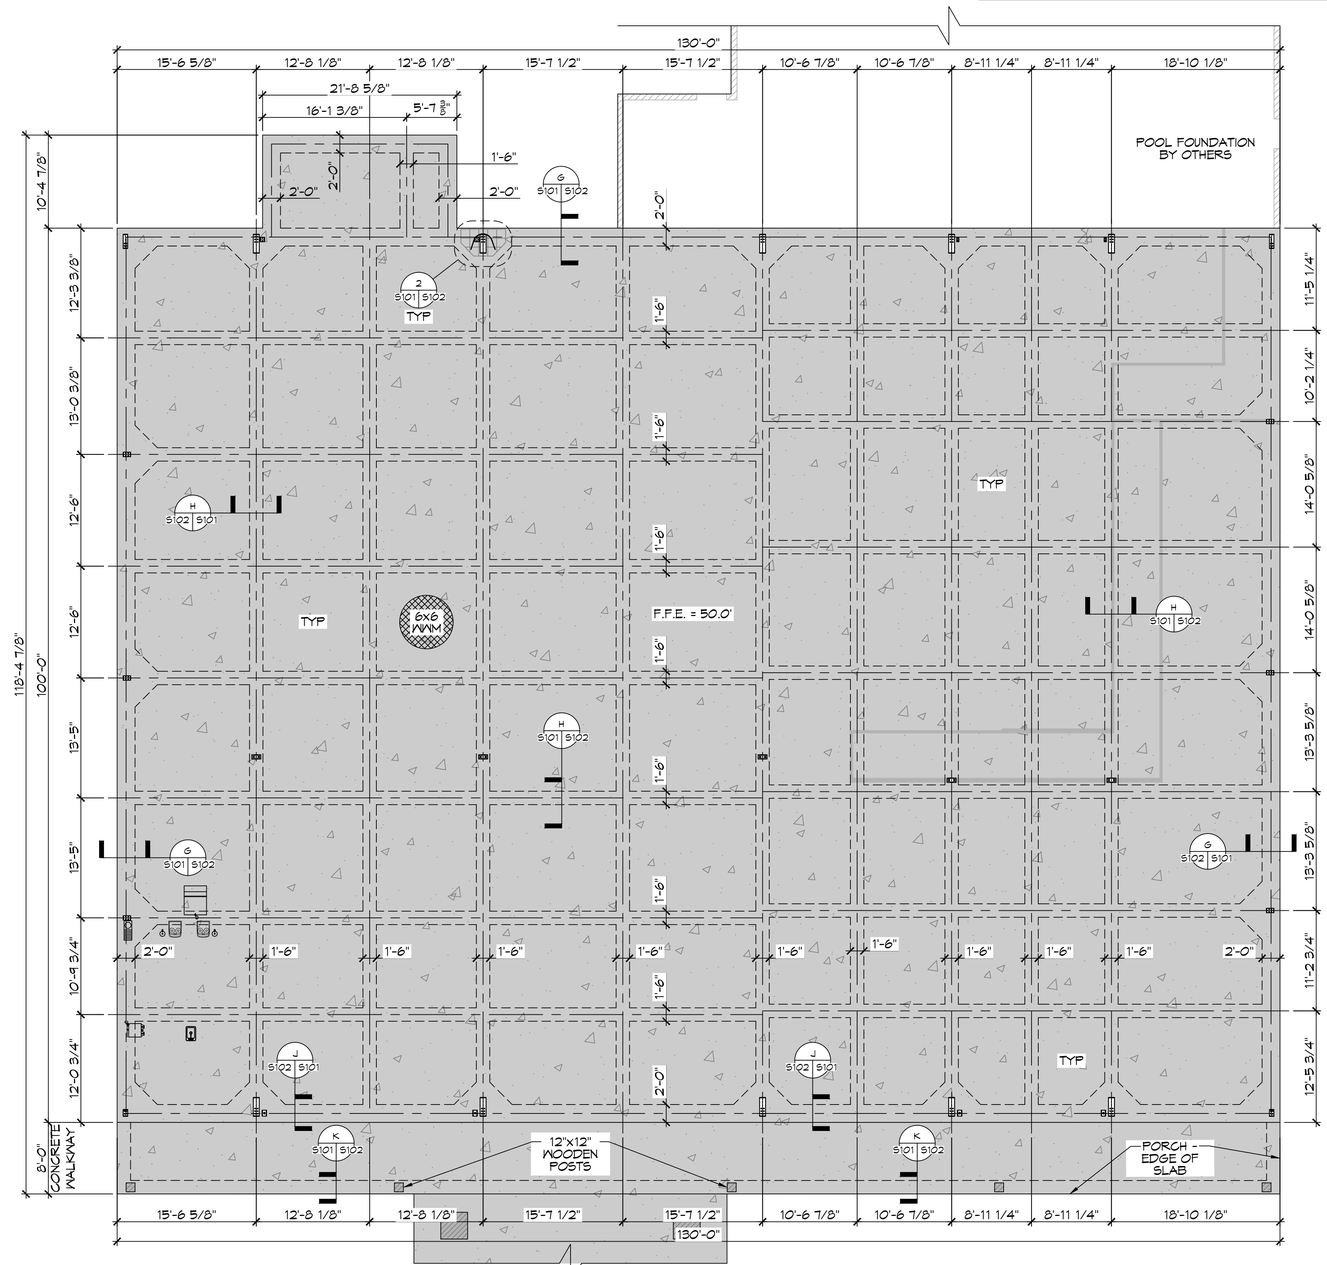

23 FOUNDATION PLAN

SCALE: 1/8"=1'-0"

SITE NOTE

1. THE SITE AND FOUNDATION WAS DESIGNED BASED ON A GEOTECHNICAL REPORT GENERATED BY STRATUM ENGINEERING, LLC, OCTOBER 23, 2017. ALL SITE PREPARATION AND FOUNDATION CONSTRUCTION SHALL FOLLOW THE RECOMMENDATIONS IN THE GEOTECHNICAL REPORT.

REFERENCE NOTE

1. PRIOR TO CONSTRUCTION VERIFY WITH THE METAL BUILDING MANUFACTURER FOR COLUMN LOCATION.

DAMMON ENGINEERING, INC.
LOUISIANA & MISSISSIPPI
www.dammonengineering.com
info@dammonengineering.com
PH: 985.649.5931

Chief Engineer: Brian Mistich, PE
554 Old Spanish Trail
Slidell, LA 70458

REVISIONS

#	DESCRIPTION	DATE

SEAL:

BRIAN A. MISTICH
LICENSED PROFESSIONAL ENGINEER
20971
06-13-2022
STATE OF MISSISSIPPI

NEW ATHLETIC CLUB

PRESTIGE FITNESS CLUB AND SPA

4422 KALAN DRIVE
HANCOCK COUNTY, MISSISSIPPI

JOB No:
DRAWN BY: GCD
DATE: 06-13-2022
CHECKED BY: BAM

THE WORK INSTRUMENTS OF SERVICE, INCLUDING BUT NOT LIMITED TO, PLANS, SPECIFICATIONS, DOCUMENTS, OR ELECTRONIC DATA PROVIDED BY DAMMON ENGINEERING, INC. (DEI) ARE DEEMED TO BE THE PROPERTY OF DEI. THEY ARE NOT TO BE USED BY ANY PERSON OR ENTITY FOR ANY PURPOSE OTHER THAN THE SPECIFIC PROJECT FOR WHICH THE WORK WAS PREPARED AND ESTABLISHED PARTICIPATION FEES HAVE BEEN PAID. ALL OTHER USES ARE PROHIBITED WITHOUT THE WRITTEN CONSENT OF DEI. ALL RIGHTS ARE RESERVED BY DAMMON ENGINEERING, INC. COPYRIGHT © 2022

SHEET TITLE:
FOUNDATION PLAN

DRAWING NUMBER:

S101

SHEET No: 9 of 22