FLOOD BARRIER SCHEDULE					
LOCATION	DIMENSIONS WIDTH	HEIGHT	DEPTH	DESCRIPTION	INSTALLATION REMARKS
FB-1					
DOOR 117A	5'-4"	3'-0"	N/A	ADJUSTABLE LIFT-OUT FLOOD BARRIER	INSTALL ON EXTERIOR SIDE OF OPENING. SEE JAMB AND SILL DETAILS INDICATED IN DOOR SCHEDULE ON SHEETS A-5.10, A-5.11.
DOOR 117B	5'-4"	3'-0"	N/A	ADJUSTABLE LIFT-OUT FLOOD BARRIER	INSTALL ON EXTERIOR SIDE OF OPENING. SEE JAMB AND SILL DETAILS INDICATED IN DOOR SCHEDULE ON SHEETS A-5.10, A-5.11.
DOOR 119A	5'-4"	3'-0"	N/A	ADJUSTABLE LIFT-OUT FLOOD BARRIER	INSTALL ON EXTERIOR SIDE OF OPENING. SEE JAMB AND SILL DETAILS INDICATED IN DOOR SCHEDULE ON SHEETS A-5.10, A-5.11.
DOOR 119B	5'-4"	3'-0"	N/A	ADJUSTABLE LIFT-OUT FLOOD BARRIER	INSTALL ON EXTERIOR SIDE OF OPENING. SEE JAMB AND SILL DETAILS INDICATED IN DOOR SCHEDULE ON SHEETS A-5.10, A-5.11.
DOOR 122A	5'-4"	3'-0"	N/A	ADJUSTABLE LIFT-OUT FLOOD BARRIER	INSTALL ON EXTERIOR SIDE OF OPENING. SEE JAMB AND SILL DETAILS INDICATED IN DOOR SCHEDULE ON SHEETS A-5.10, A-5.11.
DOOR 124A	3'-2"	3'-0"	N/A	ADJUSTABLE LIFT-OUT FLOOD BARRIER	INSTALL ON EXTERIOR SIDE OF OPENING. SEE JAMB AND SILL DETAILS INDICATED IN DOOR SCHEDULE ON SHEETS A-5.10, A-5.11.
DOOR 128A	3'-4"	3'-0"	N/A	ADJUSTABLE LIFT-OUT FLOOD BARRIER	INSTALL ON EXTERIOR SIDE OF OPENING. SEE JAMB AND SILL DETAILS INDICATED IN DOOR SCHEDULE ON SHEETS A-5.10, A-5.11.
DOOR 131A	5'-4"	3'-0"	N/A	ADJUSTABLE LIFT-OUT FLOOD BARRIER	INSTALL ON EXTERIOR SIDE OF OPENING. SEE JAMB AND SILL DETAILS INDICATED IN DOOR SCHEDULE ON SHEETS A-5.10, A-5.11.
FB-2					
DOOR 125A	8'-4"	3'-0"	N/A	SIDE HINGED FLOOD PANEL W/ INFLATABLE SEALS	INSTALL ON INTERIOR SIDE OF OPENING. SEE JAMB AND SILL DETAILS INDICATED IN DOOR SCHEDULE ON SHEETS A-5.10, A-5.11.
DOOR 125B	8'-4"	3'-0"	N/A	SIDE HINGED FLOOD PANEL W/ INFLATABLE SEALS	INSTALL ON INTERIOR SIDE OF OPENING. SEE JAMB AND SILL DETAILS INDICATED IN DOOR SCHEDULE ON SHEETS A-5.10, A-5.11.
DOOR 125C	8'-4"	3'-0"	N/A	SIDE HINGED FLOOD PANEL W/ INFLATABLE SEALS	INSTALL ON INTERIOR SIDE OF OPENING. SEE JAMB AND SILL DETAILS INDICATED IN DOOR SCHEDULE ON SHEETS A-5.10, A-5.11.
FB-3					
SIDEWALK LIFT	7'-8"	N/A	5'-9"	HORIZONTAL ACCESS DOOR	SEE DETAILS ON SHEET A-9.03

FLOOD BARRIER GENERAL NOTES

1. ALL EXISTING DOOR OPENING DIMENSIONS ARE APPROXIMATE. VERIFY ACTUAL DOOR OPENING SIZES IN FIELD.
2. SEE PROJECT MANUAL FOR FLOOD BARRIER MODEL AND MANUFACTURER INFORMATION.

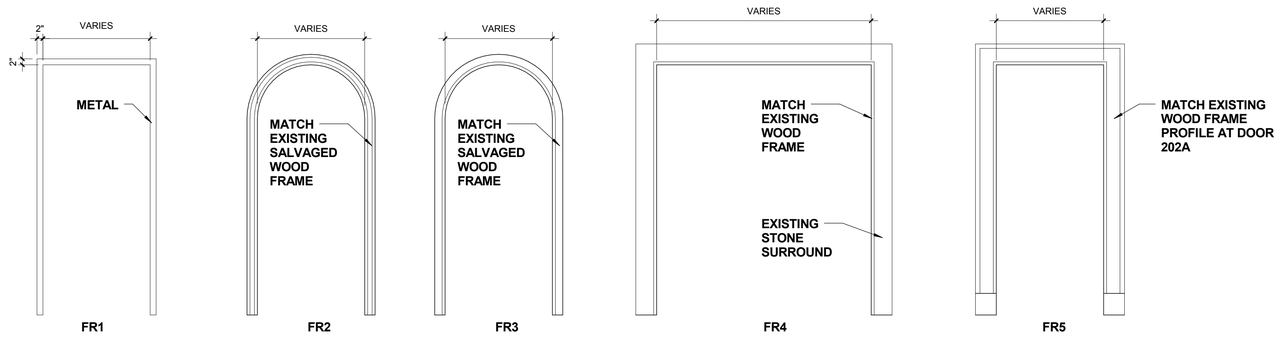

DOOR FRAME ELEVATIONS | 1/2" = 1'-0" | 1

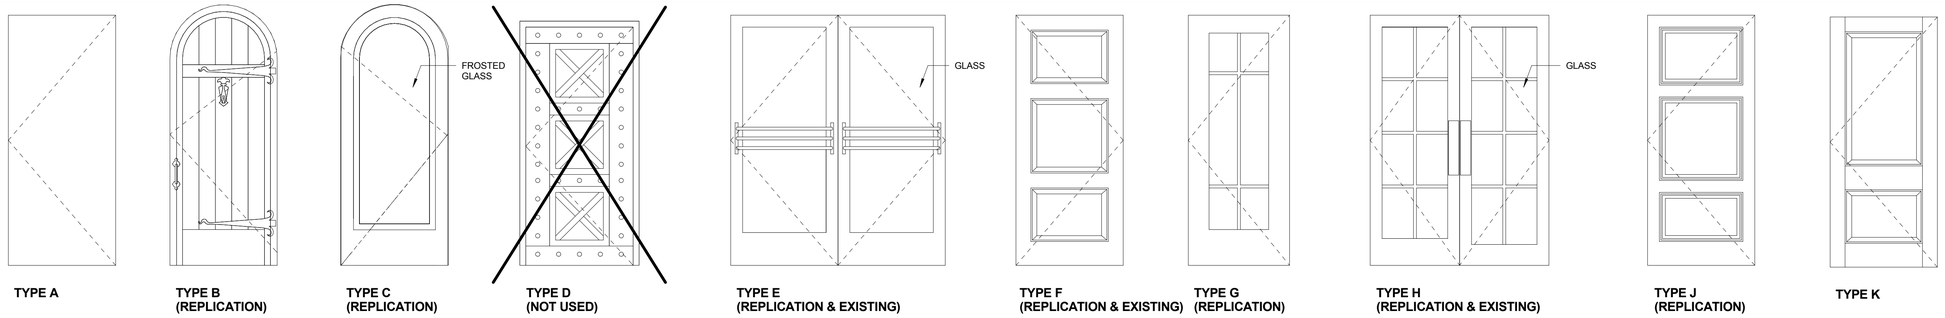

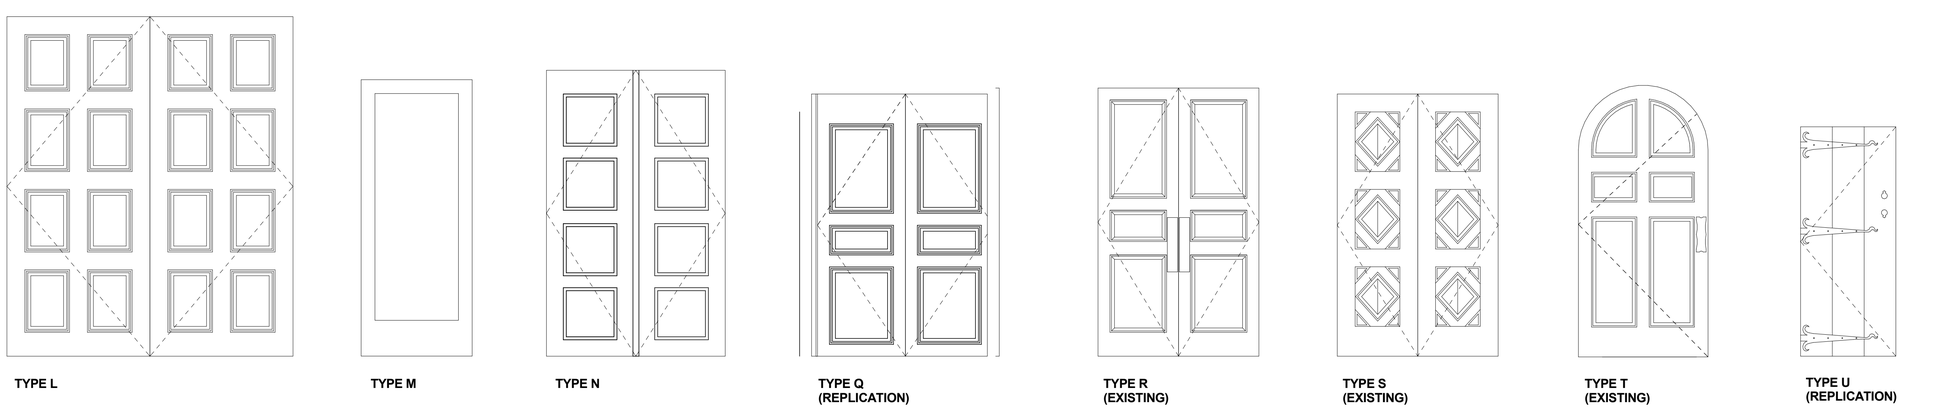

DOOR ELEVATIONS | 1/2" = 1'-0"

THE SAENGER THEATRE RENEWAL PROJECT

142 North Rampart Street
New Orleans, LA

Client
Saenger Theatre Redevelopment Company
1800 Post Oak Boulevard, 6 Boulevard Place, Suite 450, Houston, TX 77056

Architect
MARTINEZ+JOHNSON ARCHITECTURE
1412 Eye St., NW Washington, DC 20005 202.333.4480

Structural Engineer
Lundy & Franke Engineering, Inc.
549 Heimer Road, San Antonio, TX 78232 210.979.7900

Theatre Consultant
Schuler Shook
123 Third Street North #210, Minneapolis, MN 55401 612.339.5958

Acoustical Engineer
Akustiks
93 North Main Street, South Norwalk, CT 06854 203.299.1904

MEP Engineer
JBA Consulting Engineers, Inc.
3525 N. Causeway BLVD. Suite 500 Metairie, LA 70002 504.830.0139

Civil Engineer
Linfield, Hunter, & Junius, Inc.
3606 18th Street Suite 200, Metairie, LA 70002 504.833.5300

Architectural Historian
EHT Traceries, Inc.
1121 Fifth Street NW Washington, DC 20001 202.393.1199

THESE DRAWINGS, SPECIFICATIONS, AND OTHER DOCUMENTS, (COLLECTIVELY, THE "DOCUMENTS") INCLUDING WITHOUT LIMITATION ELECTRONIC VERSIONS THEREOF AND THE IDEAS, DESIGNS, AND ARRANGEMENTS REPRESENTED THEREIN, ARE AND SHALL REMAIN THE PROPERTY OF MARTINEZ & JOHNSON ARCHITECTURE PC. AS DEFINED BY APPLICABLE CONTRACTUAL AGREEMENTS ("THE AGREEMENTS") AND AS PROTECTED BY THE COPYRIGHT STATUTES OF THE UNITED STATES. USE OF THE DOCUMENTS SHALL BE STRICTLY LIMITED TO THE PROJECT FOR WHICH THEY WERE PREPARED AND DEVELOPED ("THE PROJECT") PER THE TERMS OF THE AGREEMENTS. NO PART OF THE DOCUMENTS SHALL BE COPIED, DISCLOSED TO OTHERS, OR USED IN CONNECTION WITH ANY OTHER WORK OR PROJECT, OR BY ANY OTHER PERSONS FOR ANY PURPOSES, OTHER THAN THE COMPLETION OF THE PROJECT, WITHOUT THE SPECIFIC WRITTEN AUTHORIZATION OF MARTINEZ & JOHNSON ARCHITECTURE PC. THE DOWNLOADING, OPENING, OR VIEWING OF ELECTRONIC VERSIONS OF THE DOCUMENTS OR VISUAL CONTACT WITH ANY PRINTED FORM THEREOF SHALL CONSTITUTE CONCLUSIVE EVIDENCE OF ACCEPTANCE OF THESE RESTRICTIONS.

7502

DATE:	No.:	REVISION:

DATE:	ISSUE:
02.19.10	PERMIT SET
04.02.10	GMP CONTRACT SET
11.11.10	CONTRACT SET

SHEET TITLE:
FLOOD BARRIER SCHEDULE, DOOR AND FRAME ELEVATIONS

A-5.13

© 2010 M+J