TOILET ACCESSORY SCHEDULE

TAG NO.	DESCRIPTION	MANUFACTURER	MODEL NO.	REMARKS
1	PAPER TOWEL DISPENSER	BOBRICK	CONTURA B-4262	KITCHENETTES - RECESSED
2	PAPER TOWEL DISPENSER + WASTE RECEPTACLE	BOBRICK	CONTURA B-43944	FOH RESTROOOMS - RECESSED
3	PAPER TOWEL DISPENSER + WASTE RECEPTACLE	BOBRICK	B-3947	BOH TOILET ROOMS - RECESSED
4	SOAP DISPENSER FOH	BOBRICK	B-826	FOH RESTROOMS - REQUIRES B-826-20 ADAPTER FOR NON-BATTERY USE
5	WALL SOAP DISPENSER BOH	BOBRICK	B-4112	ADA COMPLIANT - RECESSED
6	TOILET TISSUE DISPENSER	BOBRICK	CONTURA B-4288	FOH MEN'S + BOH MEN'S & WOMEN'S RESTROOMS
7	HAND DRYER	DYSON	AIRBLADE AB-04	FOH RESTROOMS
8	GRAB BAR 36"	BOBRICK	B-68137-36	REQUIRES APPROPRIATE BOBRICK MOUNTING KIT, ANCHOR DEVICE + FASTENER
9	GRAB BAR 42"	BOBRICK	B-68137-42	REQUIRES APPROPRIATE BOBRICK MOUNTING KIT, ANCHOR DEVICE + FASTENER
10	MIRROR-BOH	BOBRICK	B-165-2436	BOH-ADA COMPLIANT HUNG AT REFLECTIVE SURFACE BOTTOM EDGE 40" MAX
11	MIRROR - BOH	BOBRICK	B-165-2460	ADA COMPLIANT FULL (24"x60")
12	PARTITION MOUNTED SEAT COVER DISPENSER, SANITARY DISPOSAL AND TOILET TISSUE COMBO	BOBRICK	B-3571	FOH WOMEN'S- ONE UNIT SERVES TWO STALLS
12R	RECESSED SEAT COVER DISPENSER, SANITARY DISPOSAL AND TOILET TISSUE COMBO	BOBRICK	B-3574	FOH WOMEN'S+COMPANION REQS 4" RECESSED
13	COUNTERTOP SOAP DISPENSER BOH	BOBRICK	B-82216	BOH TOILET ROOMS
14	SANITARY NAPKIN DISPOSAL	BOBRICK	B-270	FOR END STALL
15	SANITARY NAPKIN DISPOSAL	BOBRICK	B-4354	REQUIRES BACK-TO-BACK INSTALL THRU PARTITION
16	CHANGING TABLE	BOBRICK	KB110-SSRE	REQUIRES 4" RECESSED DEPTH
17	SURFACE MOUNT PAPER TOWEL DISP+WASTE	BOBRICK	B-43949	BOH @ CMU WALLS
18	BEHIND MIRROR PAPER TOWEL DISPENSER	BOBRICK	B-318	FOH RESTROOMS (EXCEPT BASEMENT+VIP)
19	PAPER TOWEL DISPENSER + WASTE SMALL	BOBRICK	B-4369	ADA TOILETS + COMPANION
21	ROBE HOOK	AMERICAN SPECIALTIES	O714	SURFACE-MOUNTED STALL DOOR
22	SHOWER CURTAIN ROD	BOBRICK	B-207	BOH NON ADA
23	VINYL SHOWER CURTAIN	BOBRICK	204-2	BOH
24	SHOWER CURTAIN HOOKS	BOBRICK	204-1	BOH
25	MIRROR-FOH VIP LADIES'	Sweetpea&Willow		82cmX136cm Antique White Carved Acorn Frame Mirror
26	MIRROR-FOH RESTROOMS	TBD	Rectangular Bevelled Frameless Mirror	20"X44" Wall-mounted w Back-Lighting
27	MIRROR-FOH LADIES' LOGE LOUNGE	Sweetpea&Willow		58cmX125cm Classical White Fine Mirror
28	MIRROR-FULL-FOH RESTROOMS	TBD	Rectangular Bevelled Frameless Mirror	24"x60" Wall-mounted Mirror
29	MIRROR-FULL-FOH VIP LADIES'	ClassyMirrors		21.75"X60" Amini Tarnished Bronze Mirror
30	DRESSING TABLE - FOH LADIES' LOGE LOUNGE	TBD	Custom	Ref X.XX for details
31	MIRROR-FOH BASEMENT RESTROOMS	TBD		CUSTOM WROUGHT IRON FRAME
32	MIRROR-FULL- FOH BASEMENT RESTROOM	TBD		CUSTOM WROUGHT IRON FRAME
33	LAV PIPE SHROUD	KOHLER	K-2057-96	FOH WOMEN'S +VIP + BASEMENT RESTROOMS + BOH TOILET ROOMS
34	LAV PIPE SHROUD	KOHLER	K-2057-97	FOH MEN'S + COMPANION RESTROOMS
35	MOP BRACKET	FIAT	889 CC	JANITOR'S CLOSETS

TOILET PARTITION SCHEDULE

TAG NO.	LOCATION	MANUFACTURER	MODEL NO.	REMARKS
TP-1	FOH + 1101 CANAL WOMEN'S RESTROOMS	METPAR	FT-700	CUSTOM HIGH GLOSS COLOR AND FINISH TO BE SELCTED BY ARCHITECT
TP-2	FOH + 1101 CANAL MEN'S + COMPANION RESTROOMS	METPAR	FT-700S	STAINLESS STEEL
TP-3	BOH TOILET ROOMS	METPAR	FT-700	STANDARD POWDER COATED COLOR TO BE SELECTED BY ARCHITECT
TP-4	FOH VIP WOMEN'S	CUSTOM		CUSTOM BUILT MARBLE TOILET PARTITIONS REF MATERIALS SCHEDULE FOR STONE ST-9

TOILET ROOM TYPICAL NOTES

01. SEE DRAWINGS FOR MOUNTING HEIGHTS.

02. DIMENSIONS INDICATED ARE FINISHED GYP BD TO FINISHED GYP BD OR FINISHED MASONRY TO FINISHED MASONRY.

03. WHERE ACCESSORIES (INCLUDING GRAB BARS) ARE SCHEDULED FOR WALL ATTACHMENT IN STUD WALLS, PROVIDE SOLID 2X WOOD BLOCKING BTWN STUDS FOR ATTACHMENT.

04. AT ALL FLOOR DRAINS IN AREAS OF NEW CONCRETE SLABS, PROVIDE 18" x 18" SLOPED SUMP TO DRAIN.

05. ALL ACCESSORIES ARE SURFACE-MOUNTED UNO.

06. NO SUBSTITUTIONS WILL BE PERMITTED FOR TOILET ACCESSORIES UNLESS WRITTEN APPROVAL IS OBTAINED FROM THE OWNER.

07. PROVIDE UTILITY SHELF W/ MOP (ITEM TA-35) HOLDER IN ALL JANITOR'S CLOSETS.

08. LOCATE SANITARY NAPKIN DISPOSAL UNITS 2'-0" O.C. FROM ADJACENT WALL AND A.F.F. XX" TO THE TOP OF THE UNIT. LOCATE AT ALL WOMEN'S TOILETS.

09. ALL HANDRAIL MOUNTING SHALL COMPLY W/ ADA REQUIREMENTS.

10. CENTERLINES OF ALL TOILETS IN STALLS SHALL BE EQUIDISTANT BETWEEN PARTITIONS UNLESS DIMENSION OR NOTED OTHERWISE.

11. WHERE TOILET ACCESSORIES FALL PARTIALLY ON THE CERAMIC TILE, EITHER OMIT THE TILE UNDER THE ACCESSORY FOR A FLUSH FIT, OR PROVIDE CONTINUOUS WOOD BLOCKING THE THICKNESS OF THE TILE BEHIND THE ACCESSORY, RUNNING BEHIND THE PART OF THE ACCESSORY W/O TILE. WOOD TO BE PAINTED BLACK, PT-4.

12. PROVIDE ONE FULL-LENGTH MIRROR IN DRESSING ROOMS W/ BENCH (ADA DRESSING ROOMS) PER ADA REQUIREMENT. REF A-6-31 FOR BENCH DETAILS.

13. (#) INDICATES TOILET ACCESORY NUMBER PER TOILET ACCESORY SCHEDULE.

14. PRIOR TO MOUNTING FIXTURES ENSURE MINIMUM CLEARANCES INDICATED IN SECTION 405.3.1 OF THE 2006 INTERNATIONAL PLUMBING CODE HAVE BEEN MET.

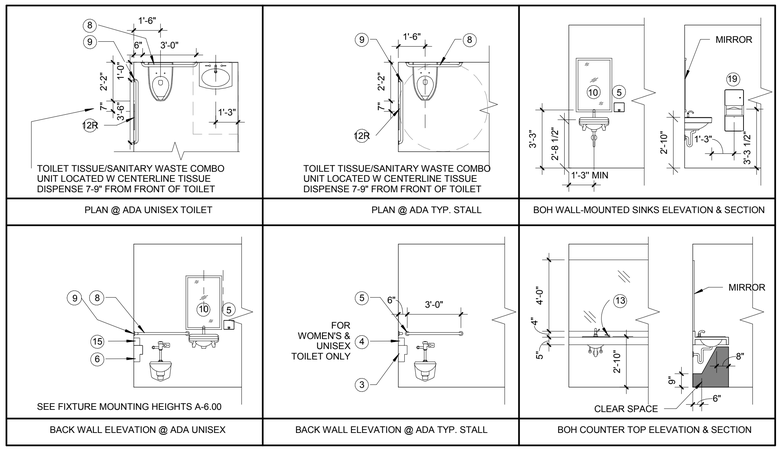

FIXTURE MOUNTING CRITERIA AND HEIGHTS

SCALE: 1/4" = 1'-0"

	FIXTURE		ADULT	ADULT ADA		REMARKS
FOH UNI + WOMEN'S WATER CLOSET	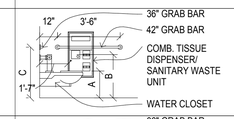	A	15"	18"		TO TOP OF TOILET SEAT
		B	29"	29"		TO CENTERLINE OF TISSUE DISPENSING/SANITARY DISPOSAL UNIT
		C	-	36"		TO CENTERLINE OF GRAB BAR
BOH + MENS WATER CLOSET	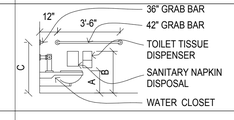	A	15"	18"		TO TOP OF TOILET SEAT
		B	33"	28"		TO TOP OF TISSUE DISPENSER UNIT
		C	-	36"		TO CENTERLINE OF GRAB BAR
		D	33"	28"		TO TOP OF SANITARY NAPKIN DISPOSAL UNIT
URINAL	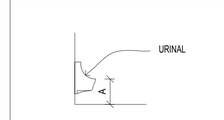	A	24"	17"		TO TOP OF RIM
LAVATORY	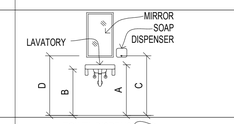	A	36"	34"		TO TOP OF RIM
		B	-	29"		ADA CLEAR
		C	40"	40"		TO CENTERLINE OF SOAP DISPENSING POINT UNLESS OTHERWISE NOTED
		D	38"	40"		TO BOTTOM OF REFLECTIVE SURFACE UNLESS OTHERWISE NOTED
PAPER TOWEL DISPENSER TOWEL/WASTE RECEPTACLE COMBO/HANDBLADE DRYER	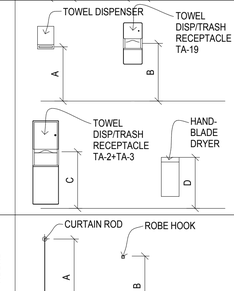	A	46"	42"		TO CENTERLINE OF TOWEL DISPENSING POINT UNLESS OTHERWISE NOTED
		B	-	38-3/4"		TO CENTERLINE OF UNIT UNLESS OTHERWISE NOTED
		C	-	38"		TO CENTERLINE OF TOWEL DISPENSING POINT UNLESS OTHERWISE NOTED
		D	-	34.25"		TO TOP OF HANDBLADE UNIT
CURTAIN RODS/ROBE HOOKS	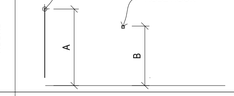	A	78"	-		TO CENTERLINE OF CURTAIN ROD
		B	70"	40"		TO TOP OF HOOK
WATER COOLER	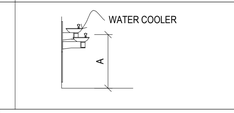	A	42"	36"		TO SPOUT OUTLET
ADA SHOWER STALL	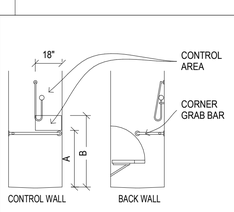	A	-	38" MAX.		TO BOTTOM OF CONTROL AREA
		B	-	48" MAX.		TO TOP OF CONTROL AREA
SHOWER STALL	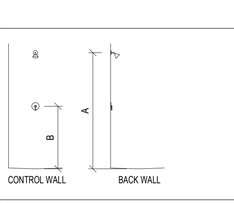	A	78"	-		TO < OF MOUNTING POINT
		B	42"	-		TO < OF CONTROLS
CHANGING STATION	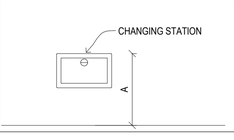	A	-	44"		TO TOP OF MOUNTED UNIT

KEY PLAN

THE SAENGER THEATRE RENEWAL PROJECT
142 North Rampart Street
New Orleans, LA

Client
Saenger Theatre Redevelopment Company
1800 Post Oak Boulevard, 6 Boulevard Place, Suite 450, Houston, TX 77056

Architect
MARTINEZ+JOHNSON ARCHITECTURE
1412 Eye St., NW Washington, DC 20005 202.333.4480

Structural Engineer
Lundy & Franke Engineering, Inc.
549 Heimer Road, San Antonio, TX 78232 210.979.7900

Theatre Consultant
Schuler Shook
123 Third Street North #210, Minneapolis, MN 55401 612.339.5958

Acoustical Engineer
Akustiks
93 North Main Street, South Norwalk, CT 06854 203.299.1904

MEP Engineer
JBA Consulting Engineers, Inc.
3525 N. Causeway BLVD. Suite 500 Metairie, LA 70002 504.830.0139

Civil Engineer
Linfield, Hunter, & Junius, Inc.
3606 18th Street Suite 200, Metairie, LA 70002 504.833.5300

Architectural Historian
EHT Traceries, Inc.
1121 Fifth Street NW Washington, DC 20001 202.393.1199

THESE DRAWINGS, SPECIFICATIONS, AND OTHER DOCUMENTS, (COLLECTIVELY, THE "DOCUMENTS") INCLUDING WITHOUT LIMITATION ELECTRONIC VERSIONS THEREOF AND THE IDEAS, DESIGNS, AND ARRANGEMENTS REPRESENTED THEREBY, ARE AND SHALL REMAIN THE PROPERTY OF MARTINEZ & JOHNSON ARCHITECTURE PC. AS DEFINED BY APPLICABLE CONTRACTUAL AGREEMENTS ("THE AGREEMENTS") AND AS PROTECTED BY THE COPYRIGHT STATUTES OF THE UNITED STATES. USE OF THE DOCUMENTS SHALL BE STRICTLY LIMITED TO THE PROJECT FOR WHICH THEY WERE PREPARED AND DEVELOPED ("THE PROJECT") PER THE TERMS OF THE AGREEMENTS. NO PART OF THE DOCUMENTS SHALL BE COPIED, DISCLOSED TO OTHERS, OR USED IN CONNECTION WITH ANY OTHER WORK OR PROJECT, OR BY ANY OTHER PERSONS FOR ANY PURPOSES, OTHER THAN THE COMPLETION OF THE PROJECT, WITHOUT THE SPECIFIC WRITTEN AUTHORIZATION OF MARTINEZ & JOHNSON ARCHITECTURE PC. THE DOWNLOADING, OPENING, OR VIEWING OF ELECTRONIC VERSIONS OF THE DOCUMENTS OR VISUAL CONTACT WITH ANY PRINTED FORM THEREOF SHALL CONSTITUTE CONCLUSIVE EVIDENCE OF ACCEPTANCE OF THESE RESTRICTIONS.

7502

DATE:	No.:	REVISION:

DATE:	ISSUE:
02.19.10	PERMIT SET
04.02.10	GMP CONTRACT SET
11.11.10	CONTRACT SET

SHEET TITLE:
TOILET ROOM ACCESSORY SCHEDULE AND TYP DETAILS

A-6.00

TOILET ROOM TYPICAL NOTES | N. T. S. | 5 | ADA TYP PLANS + ELEVATIONS | 1/4" = 1'-0" | 2 | FIXTURE MOUNTING | 1/4" = 1'-0" | 1

© 2010 M+J