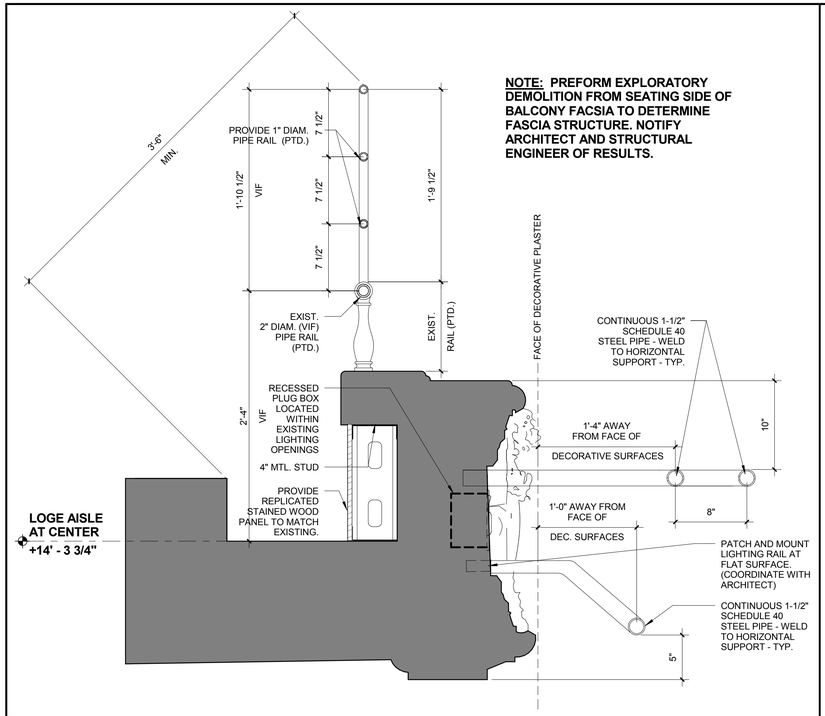

NOTE: PREFORM EXPLORATORY DEMOLITION FROM SEATING SIDE OF BALCONY FACSIA TO DETERMINE FASCIA STRUCTURE. NOTIFY ARCHITECT AND STRUCTURAL ENGINEER OF RESULTS.

BALCONY LIGHTING RAIL @ AISLES | 1 1/2" = 1'-0" | 12

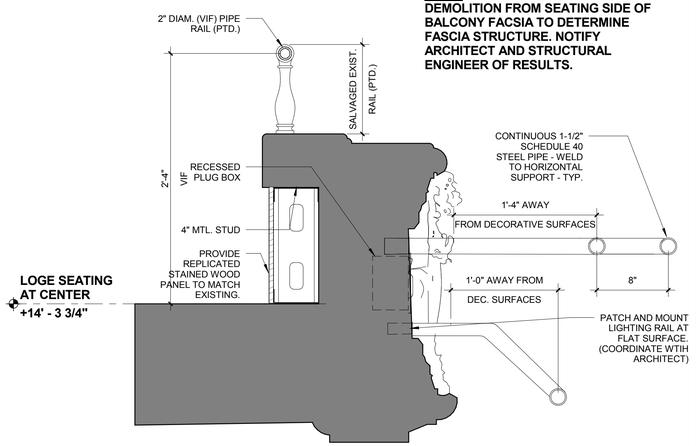

NOTE: PREFORM EXPLORATORY DEMOLITION FROM SEATING SIDE OF BALCONY FACSIA TO DETERMINE FASCIA STRUCTURE. NOTIFY ARCHITECT AND STRUCTURAL ENGINEER OF RESULTS.

BALCONY LIGHTING RAIL @ CENTER SEATING | 1 1/2" = 1'-0" | 07

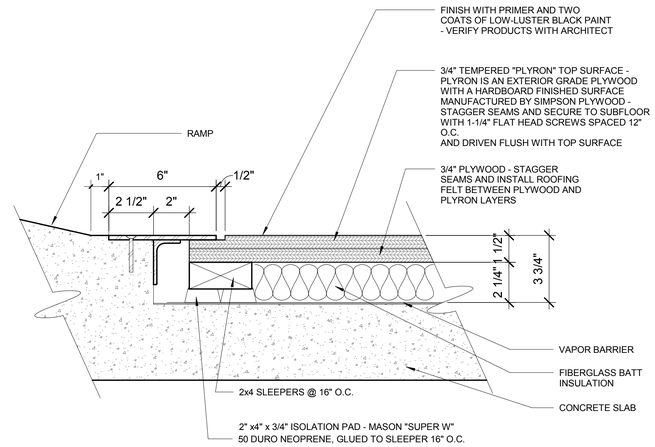

NOTE :

1. PLACE ALL WOOD FLOORING MATERIALS IN STAGE AREA AT LEAST 7 DAYS PRIOR TO INSTALLATION TO PERMIT NATURAL ADJUSTMENT OF MOISTURE CONTENT.
2. 4"x4"x1/2 PLYWOOD BLOCK GLUED AND STAPLED TO SLEEPER 16" O.C. BETWEEN ISOLATION PAD. 1/4" AIRSPACE MUST REMAIN BETWEEN BLOCK AND SUBFLOOR. FINISHED FLOOR MUST BE ALLOWED TO DEFECT 1/4" BEFORE PLYWOOD BLOCKS TOUCH SUBFLOOR. BLOCKS PROTECT NEOPRENE PADS FROM OVER-COMPRESSION UNDER LARGE LOADS.

SECTION DETAIL @ RESILIENT FLOOR THRESHOLD | 3" = 1'-0" | 03

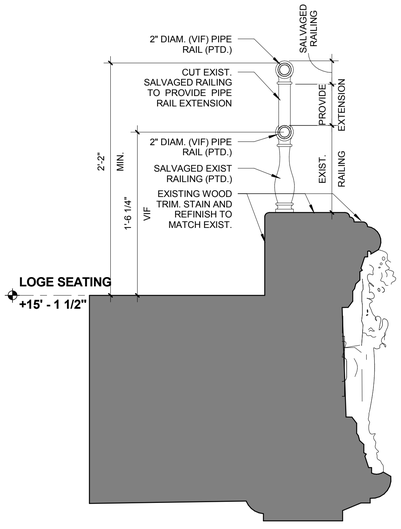

BALCONY RAIL AT LOGE SIDE SEATING | 1 1/2" = 1'-0" | 09

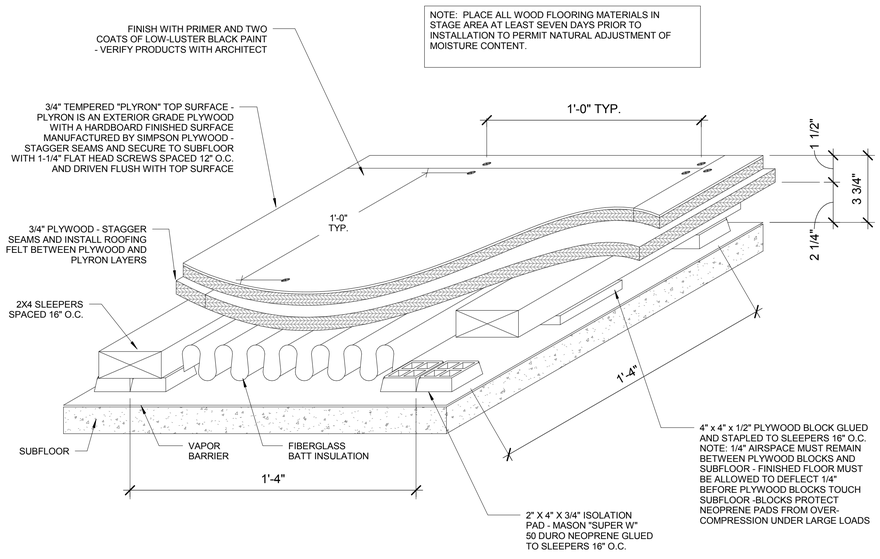

TYP. RESILIENT FLOOR DETAIL | 3" = 1'-0" | 05

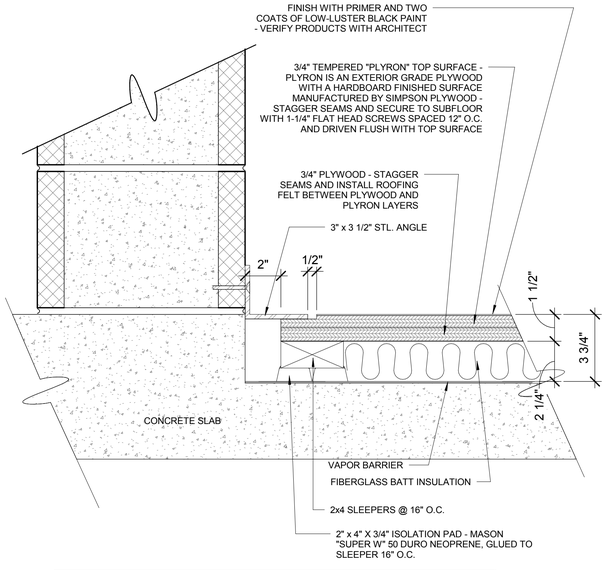

NOTE :

1. PLACE ALL WOOD FLOORING MATERIALS IN STAGE AREA AT LEAST 7 DAYS PRIOR TO INSTALLATION TO PERMIT NATURAL ADJUSTMENT OF MOISTURE CONTENT.
2. 4"x4"x1/2 PLYWOOD BLOCK GLUED AND STAPLED TO SLEEPER 16" O.C. BETWEEN ISOLATION PAD. 1/4" AIRSPACE MUST REMAIN BETWEEN BLOCK AND SUBFLOOR. FINISHED FLOOR MUST BE ALLOWED TO DEFECT 1/4" BEFORE PLYWOOD BLOCKS TOUCH SUBFLOOR. BLOCKS PROTECT NEOPRENE PADS FROM OVER-COMPRESSION UNDER LARGE LOADS.

SECTION DETAIL @ RESILIENT FLOOR PERIMETER | 3" = 1'-0" | 01

THE SAENGER THEATRE RENEWAL PROJECT

142 North Rampart Street
New Orleans, LA

Client
Saenger Theatre Redevelopment Company
1800 Post Oak Boulevard, 6 Boulevard Place, Suite 450, Houston, TX 77056

Architect
MARTINEZ+JOHNSON ARCHITECTURE
1412 Eye St., NW Washington, DC 20005 202.333.4480

Structural Engineer
Lundy & Franke Engineering, Inc.
549 Heimer Road, San Antonio, TX 78232 210.979.7900

Theatre Consultant
Schuler Shook
123 Third Street North #210, Minneapolis, MN 55401 612.339.5958

Acoustical Engineer
Akustiks
93 North Main Street, South Norwalk, CT 06854 203.299.1904

MEP Engineer
JBA Consulting Engineers, Inc.
3525 N. Causeway BLVD. Suite 500 Metairie, LA 70002 504.830.0139

Civil Engineer
Linfield, Hunter, & Junius, Inc.
3606 18th Street Suite 200, Metairie, LA 70002 504.833.5300

Architectural Historian
EHT Traceries, Inc.
1121 Fifth Street NW Washington, DC 20001 202.393.1199

THESE DRAWINGS, SPECIFICATIONS, AND OTHER DOCUMENTS, (COLLECTIVELY, THE "DOCUMENTS"), INCLUDING WITHOUT LIMITATION ELECTRONIC VERSIONS THEREOF AND THE IDEAS, DESIGNS, AND ARRANGEMENTS REPRESENTED THEREBY, ARE AND SHALL REMAIN THE PROPERTY OF MARTINEZ & JOHNSON ARCHITECTURE PC, AS DEFINED BY APPLICABLE CONTRACTUAL AGREEMENTS ("THE AGREEMENTS") AND AS PROTECTED BY THE COPYRIGHT STATUTES OF THE UNITED STATES. USE OF THE DOCUMENTS SHALL BE STRICTLY LIMITED TO THE PROJECT FOR WHICH THEY WERE PREPARED AND DEVELOPED ("THE PROJECT") PER THE TERMS OF THE AGREEMENTS. NO PART OF THE DOCUMENTS SHALL BE COPIED, DISCLOSED TO OTHERS, OR USED IN CONNECTION WITH ANY OTHER WORK OR PROJECT, OR BY ANY OTHER PERSONS FOR ANY PURPOSES, OTHER THAN THE COMPLETION OF THE PROJECT, WITHOUT THE SPECIFIC WRITTEN AUTHORIZATION OF MARTINEZ & JOHNSON ARCHITECTURE PC. THE DOWNLOADING, OPENING, OR VIEWING OF ELECTRONIC VERSIONS OF THE DOCUMENTS OR VISUAL CONTACT WITH ANY PRINTED FORM THEREOF SHALL CONSTITUTE CONCLUSIVE EVIDENCE OF ACCEPTANCE OF THESE RESTRICTIONS.

7502

DATE:	No.:	REVISION:

DATE:	ISSUE:
02.19.10	PERMIT SET
04.02.10	GMP CONTRACT SET
11.11.10	CONTRACT SET

SHEET TITLE:
THEATRE DETAILS - STAGE FLOOR DETAIL, BALCONY RAILING DETAILS

A-7.02

© 2010 M+J