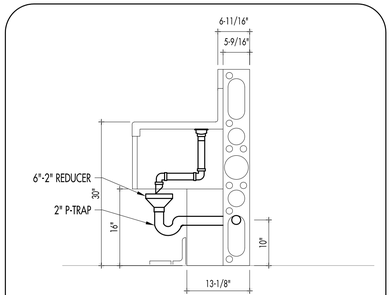

PIPING DETAIL

TYP-FOR LOGE LEVEL
NOT TO SCALE

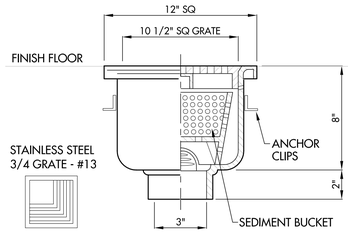

FLOOR SINK DETAIL

WITH S/S 3/4 GRATE

JR SMITH CO. 3008-13 (OR EQUAL)

WWW.JRSMITH.COM

NOT TO SCALE

PLUMBING LEGEND

○	CONNECTION
●	STUB-UP PIPE
⋈	SHUT OFF
⊕	GAS PIPE STUB-UP
◎	FUNNEL FLOOR DRAIN
⊙	OPEN SITE FLOOR DRAIN
▣	FLOOR SINK (3/4 GRATE)
▨	NO PLUMBING TO TRAVERSE AREA
⊡	AREA FLOOR DRAIN
C.W.	COLD WATER
H.W.	HOT WATER
W.	WASTE
I.W.	INDIRECT WASTE
B.T.U.	BRITISH THERMAL UNIT
SE	SELF EVAPORATOR
AFF	ABOVE FINISH FLOOR
PSI	POUNDS PER SQUARE INCH
BTC	BRANCH TO CONNECTION
⊗	CONDENSING WATER SUPPLY AND RETURN

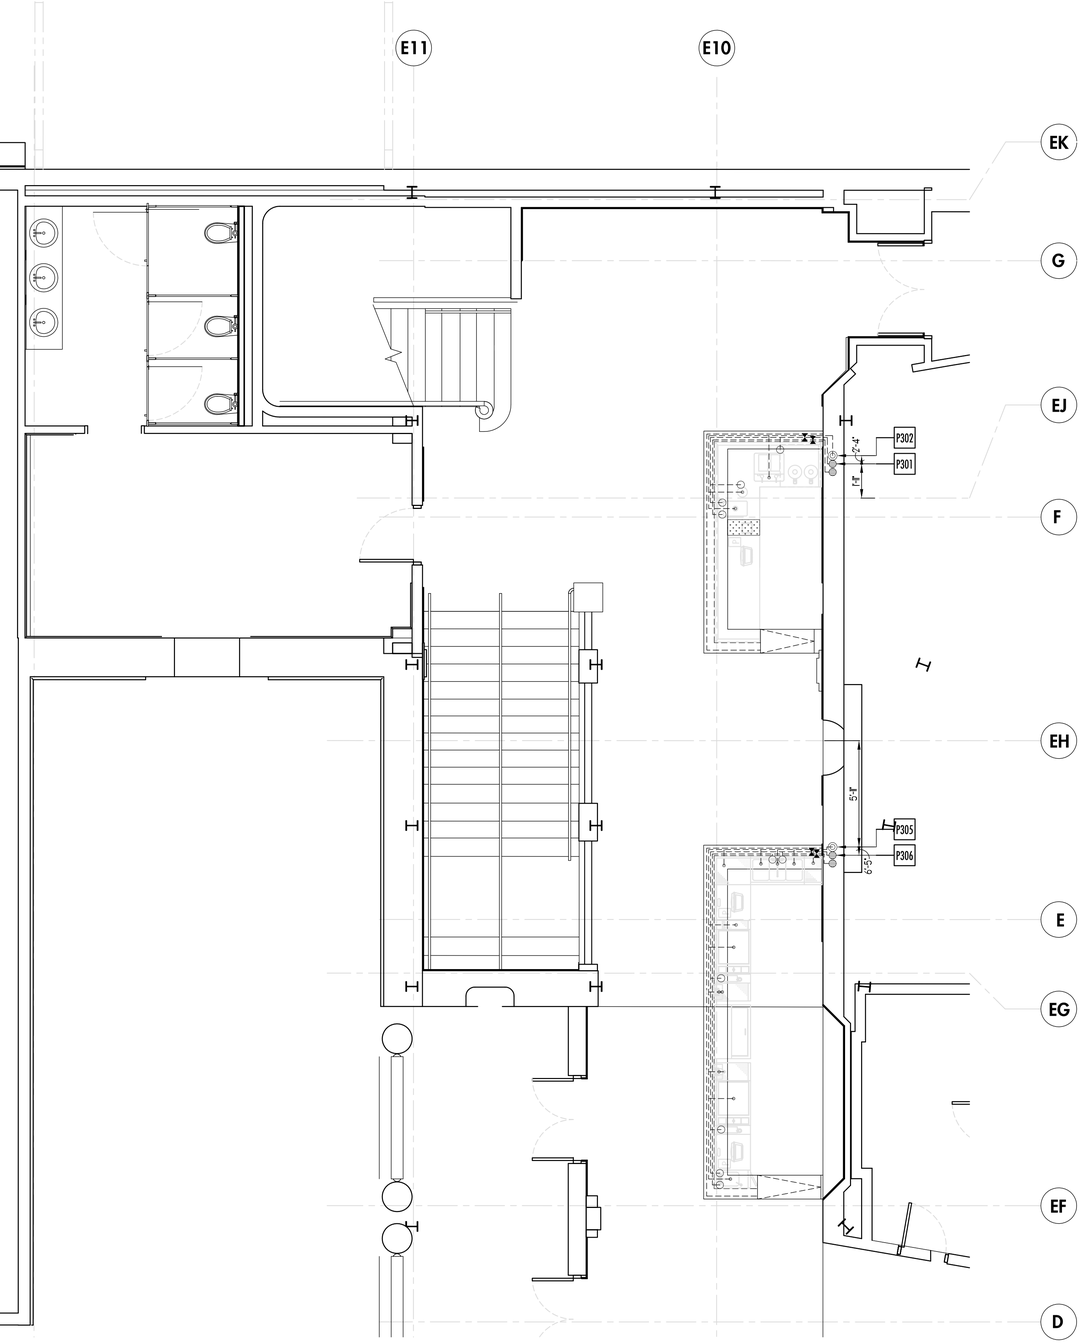

LOGE PLUMBING ROUGH-IN PLAN

SCALE 1/4" = 1'-0"

COPYRIGHT©

UNAUTHORIZED USE OF THE FOODSERVICE DESIGNS, DETAILS, AutoCAD® BLOCKS, AND SPECIFICATIONS CONTAINED IN THESE DOCUMENTS IS STRICTLY PROHIBITED. NSD, INC. MAINTAINS OWNERSHIP OF SAME. THIS PROHIBITION EXTENDS FROM PRINTED MATERIAL TO ANY ELECTRONIC VERSION OF THE SAME. NO USE, OTHER THAN THAT FOR WHICH IT IS INTENDED, IS STRICTLY PROHIBITED WITHOUT WRITTEN PERMISSION FROM NEXT STEP DESIGN,INC. ALL RIGHTS RESERVED.

FOODSERVICE - LOGE LEVEL PLUMBING ROUGH-IN PLAN | 1/4" = 1'-0" | 1

THE SAENGER THEATRE RENEWAL PROJECT
142 North Rampart Street
New Orleans, LA

Client
Saenger Theatre Redevelopment Company
200 West Loop South, Suite 1040 Houston TX 77027

Architect
MARTINEZ+JOHNSON ARCHITECTURE
1412 Eye St., NW Washington, DC 20005 202.333.4480

Structural Engineer
Shawn J. Franke, P.E.
549 Heimer Road San Antonio TX 78232 210.979.7900

Theatre Consultant
Schuler Shook
123 Third Street North #210 Minneapolis, MN 55401 612.339.5958

Acoustical Engineer
Akustiks
93 North Main Street South Norwalk, CT 06584 202.299.1904

MEP Engineer
JBA Consulting Engineers, Inc.
3525 N. Causeway BLVD. Suite 500 Metairie, LA 70002 504.830.0139

Civil Engineer
Linfield, Hunter, & Junius, Inc.
3608 18th Street Suite 200 Metairie, LA 70002 504.833.5300

Architectural Historian
EHT Traceries, Inc.
1121 Fifth Street NW Washington, DC 20001 202.393.1199

Next Step Design
FOODSERVICE CONSULTANTS
1116 West Street, Suite C Annapolis, MD 21401 410.263.1200

THESE DRAWINGS, SPECIFICATIONS, AND OTHER DOCUMENTS, (COLLECTIVELY, THE "DOCUMENTS") INCLUDING WITHOUT LIMITATION ELECTRONIC VERSIONS THEREOF AND THE IDEAS, DESIGNS, AND ARRANGEMENTS REPRESENTED THEREBY, ARE AND SHALL REMAIN THE PROPERTY OF MARTINEZ & JOHNSON ARCHITECTURE PC, AS DEFINED BY APPLICABLE CONTRACTUAL AGREEMENTS ("THE AGREEMENTS") AND AS PROTECTED BY THE COPYRIGHT STATUTES OF THE UNITED STATES. USE OF THE DOCUMENTS SHALL BE STRICTLY LIMITED TO THE PROJECT FOR WHICH THEY WERE PREPARED AND DEVELOPED ("THE PROJECT") PER THE TERMS OF THE AGREEMENTS. NO PART OF THE DOCUMENTS SHALL BE COPIED, DISCLOSED TO OTHERS, OR USED IN CONNECTION WITH ANY OTHER WORK OR PROJECT, OR BY ANY OTHER PERSONS FOR ANY PURPOSES, OTHER THAN THE COMPLETION OF THE PROJECT, WITHOUT THE SPECIFIC WRITTEN AUTHORIZATION OF MARTINEZ & JOHNSON ARCHITECTURE PC. THE DOWNLOADING, OPENING, OR VIEWING OF ELECTRONIC VERSIONS OF THE DOCUMENTS OR VISUAL CONTACT WITH ANY PRINTED FORM THEREOF SHALL CONSTITUTE CONCLUSIVE EVIDENCE OF ACCEPTANCE OF THESE RESTRICTIONS.

7502

DATE:	No.:	ISSUE:
02.19.10	1	PERMIT SET
04.02.10	2	GMP CONTRACT SET
11.11.10	-	CONTRACT SET

DATE:	No.:	REVISION:

SHEET TITLE:
FOODSERVICE - LOGE LEVEL PLUMBING ROUGH-IN PLAN

FS-P3

© 2010 M+J