LEGEND

- WALL SWITCH
- 3-WAY WALL SYSTEM
- DIMMER SWITCH
- DUPLEX WALL RECEPTACLE
- QUAD WALL RECEPTACLE
- WATERPROOF GFI WALL DUPLEX RECEPTACLE
- INTERIOR GROUND FAULT WALL RECEPTACLE
- PHONE JACK
- DATA/ COMMUNICATION WALL BOX
- WALL LIGHT
- CEILING LIGHT
- CEILING FAN/ LIGHT
- CEILING FAN
- 2X4 RECESSED FLUORESCENT LIGHT
- RECESSED CAN LIGHT
- PENDENT LIGHT
- DUAL SOFFIT MOUNTED EXTERIOR FLOOD LIGHTS
- HEAT-VENT-LIGHT
- HEAT-VENT ONLY
- SMOKE DETECTOR
- HEAT DETECTOR
- EXIT/ EMERGENCY LIGHT
- EMERGENCY LIGHT
- MOTOR

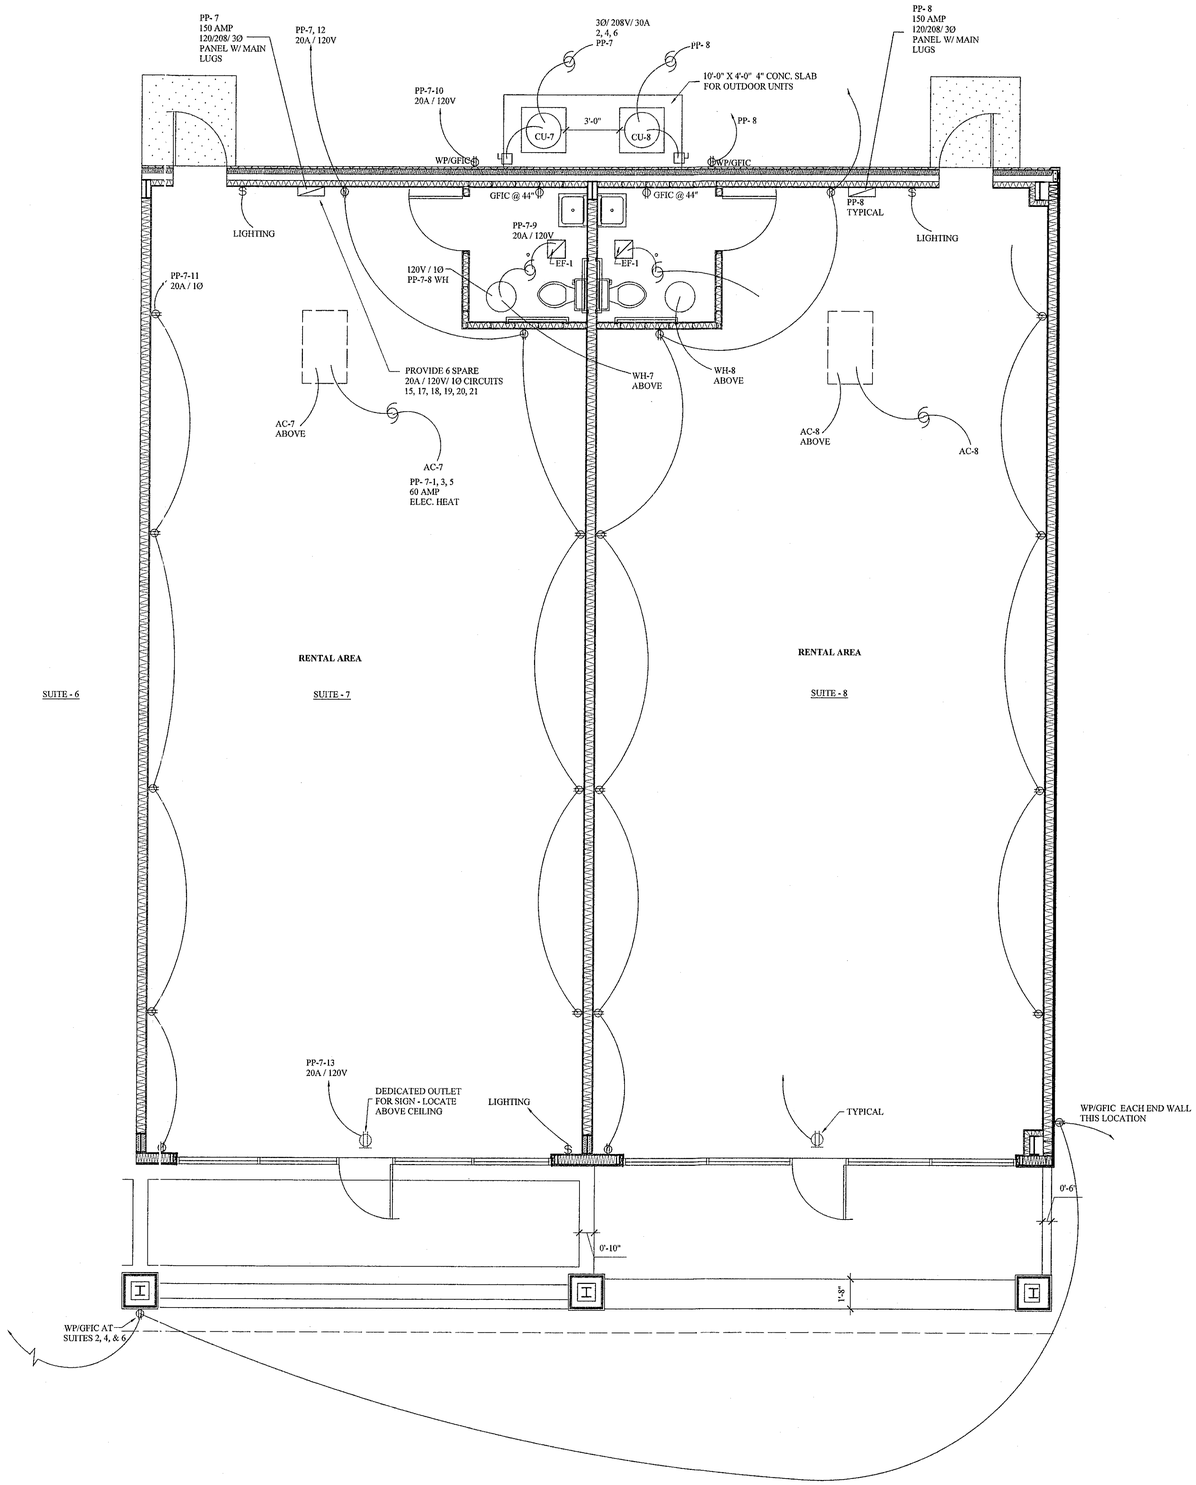

FLOOR PLAN - ELECTRICAL POWER

SCALE: 1/4" = 1'-0"

E-1

THESE DESIGN AND CONSTRUCTION DOCUMENTS AT THE SOLE PROPERTY OF JOSEPH F. SCHNEIDER, JR. AIA, ARCHITECT. NO USE OR REPRODUCTION OF THESE DOCUMENTS OR PARTIAL USE OR PARTIAL REPRODUCTION IS ALLOWED. NO USE OF THESE DRAWINGS WITHOUT THE WRITTEN EXPRESSED PERMISSION OF JOSEPH F. SCHNEIDER, JR. ARCHITECT IS ALLOWED.

REVISIONS	BY

TYLER STREET SHOPPING CENTER

58465 TYLER STREET
SLIDELL, LOUISIANA

JOSEPH F. SCHNEIDER JR., AIA
ARCHITECT
105 EVANGELINE DRIVE, SLIDELL, LOUISIANA 70460
(985) 847-0714 jfsarchitect@charter.net

DRAWN	H. SCHNEIDER
CHECKED	J. SCHNEIDER
DATE	02/01/06
SCALE	1/4"= 1'-0"
JOB NO.	0522
SHEET	E-1
OF	SHEETS