FILE NAME: J:\...Commercial\Troy Rhoe Voodoo Fishing Charters\Current Drawings\V0101 - New Rec Site Plan.dwg PLOT DATE & TIME: Tuesday, March 14, 2023, 9:19:48 AM

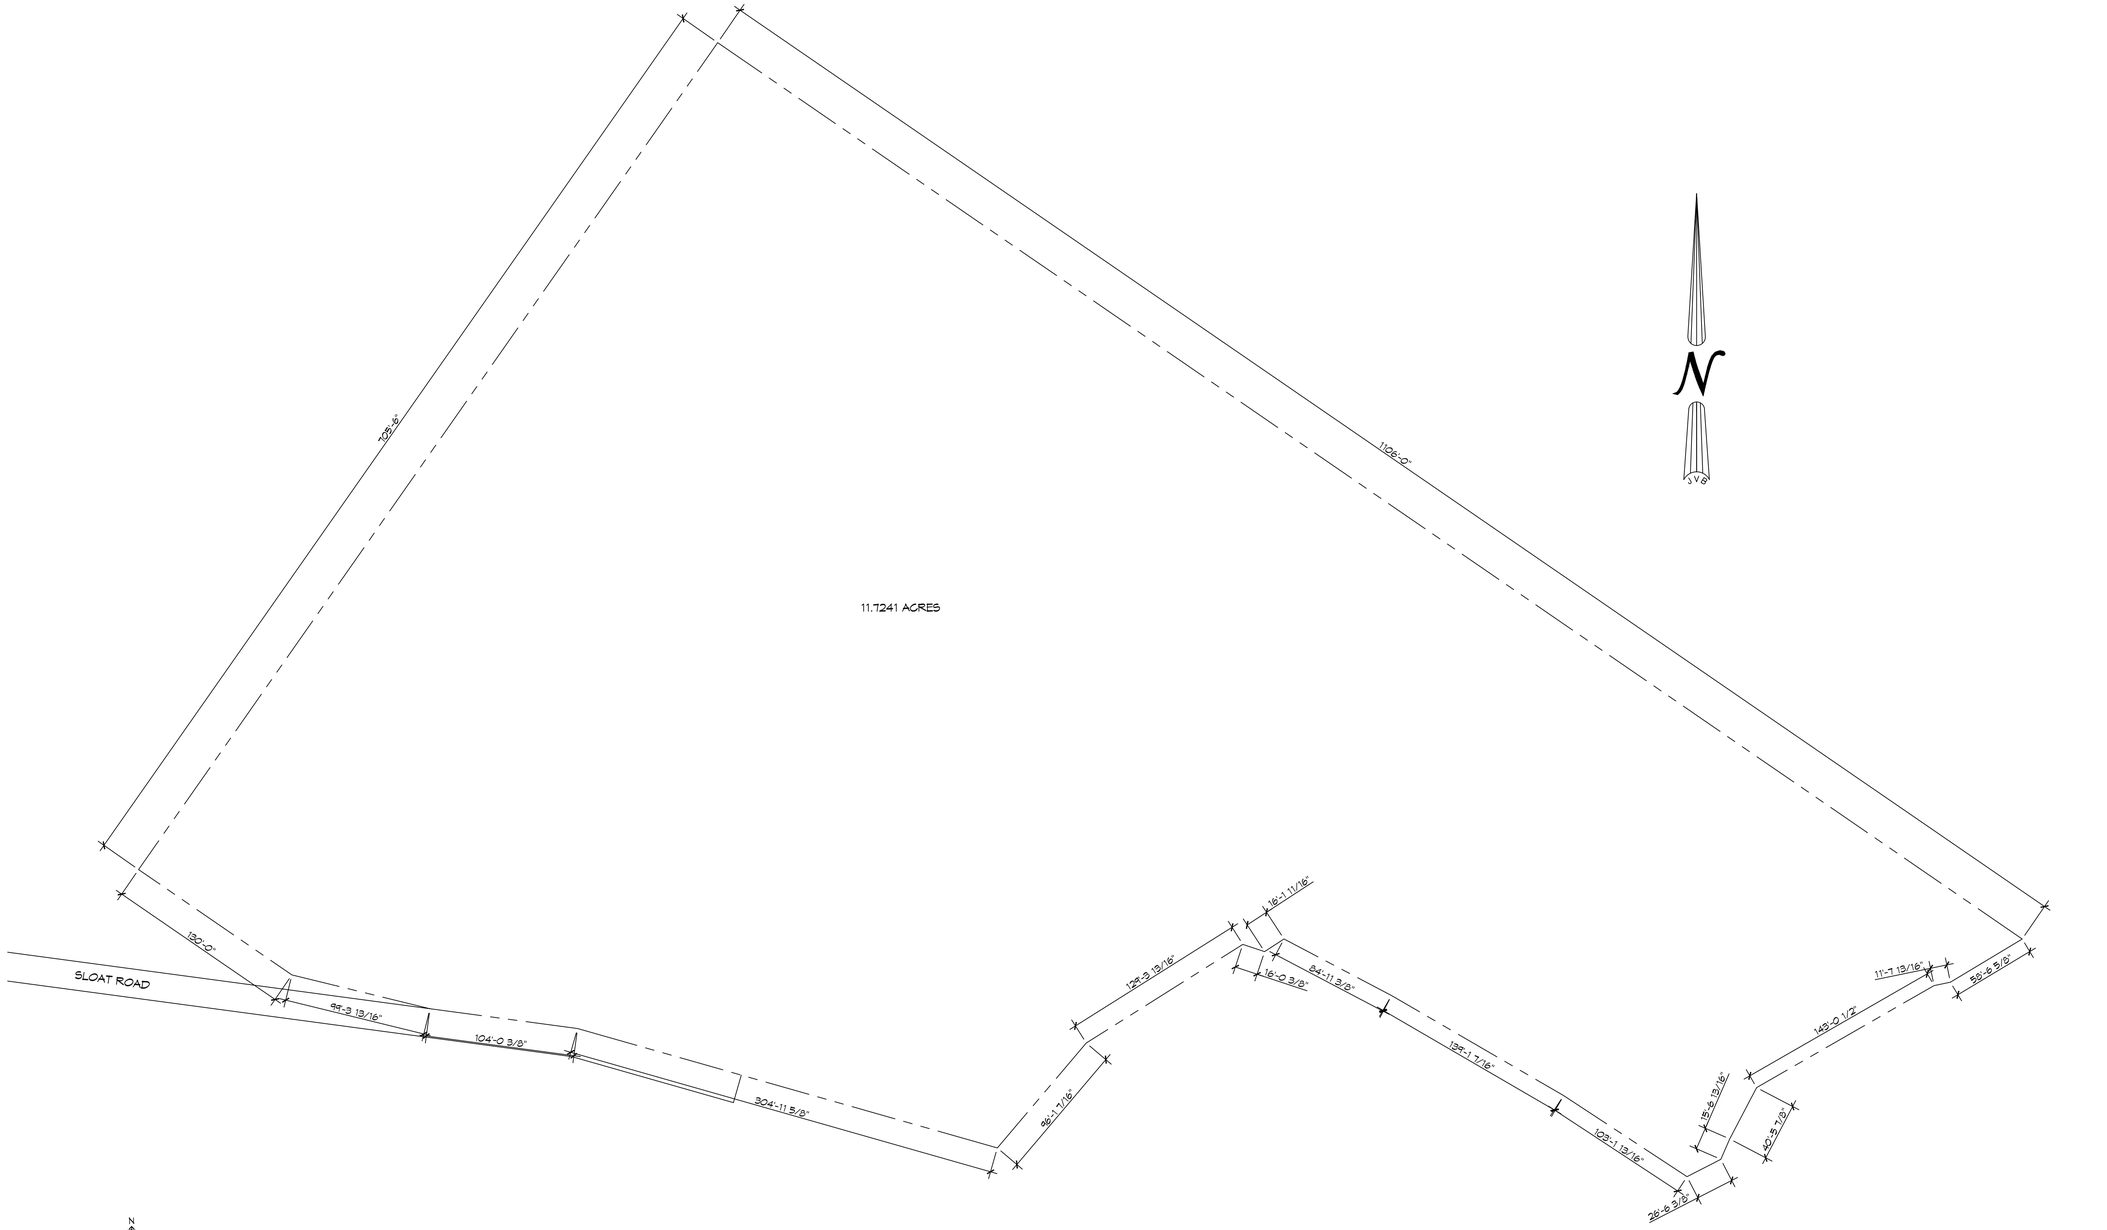

1 SITE PLAN
SCALE: 1" = 50'-0"

DAMMON ENGINEERING, INC.
LOUISIANA & MISSISSIPPI
Chief Engineer: Brian Mistich, PE
554 Old Spanish Trail
Slidell, LA 70458
www.dammonengineering.com
info@dammonengineering.com
PH: 985.649.5832

REVISIONS

#	DESCRIPTION	DATE

SEAL:

NEW RECREATIONAL R/V SITE
VOODOO CHARTER FISHING
36236 SLOAT ROAD
SLIDELL, LA 70460

JOB No: 2023 | DATE: 03-14-2022
DRAWN BY: BAM | CHECKED BY: CKD

No alterations shall be made to these plans without the prior written consent of Dammon Engineering. Any unauthorized alterations or use of these plans shall be at the owner's sole risk and without liability to Dammon Engineering. The property of Dammon Engineering, and copyright reserved. Use of these plans and specifications shall constitute acceptance of the above conditions. Any unauthorized use of these plans and specifications shall constitute a violation of the rights of Dammon Engineering. Read Contract with these drawings for specifications and conditions of use.

SHEET TITLE:
OVERALL R/V
SITE PLAN

DRAWING NUMBER:
C101

SHEET No: 3 of 1