FILE NAME: J:\C - Commercial\New Page Woodoo Fishing Charters\Current Drawings\ARCH - New Full Site Plan.dwg PLOT DATE & TIME: Wednesday, July 19, 2023 1:14:28 PM

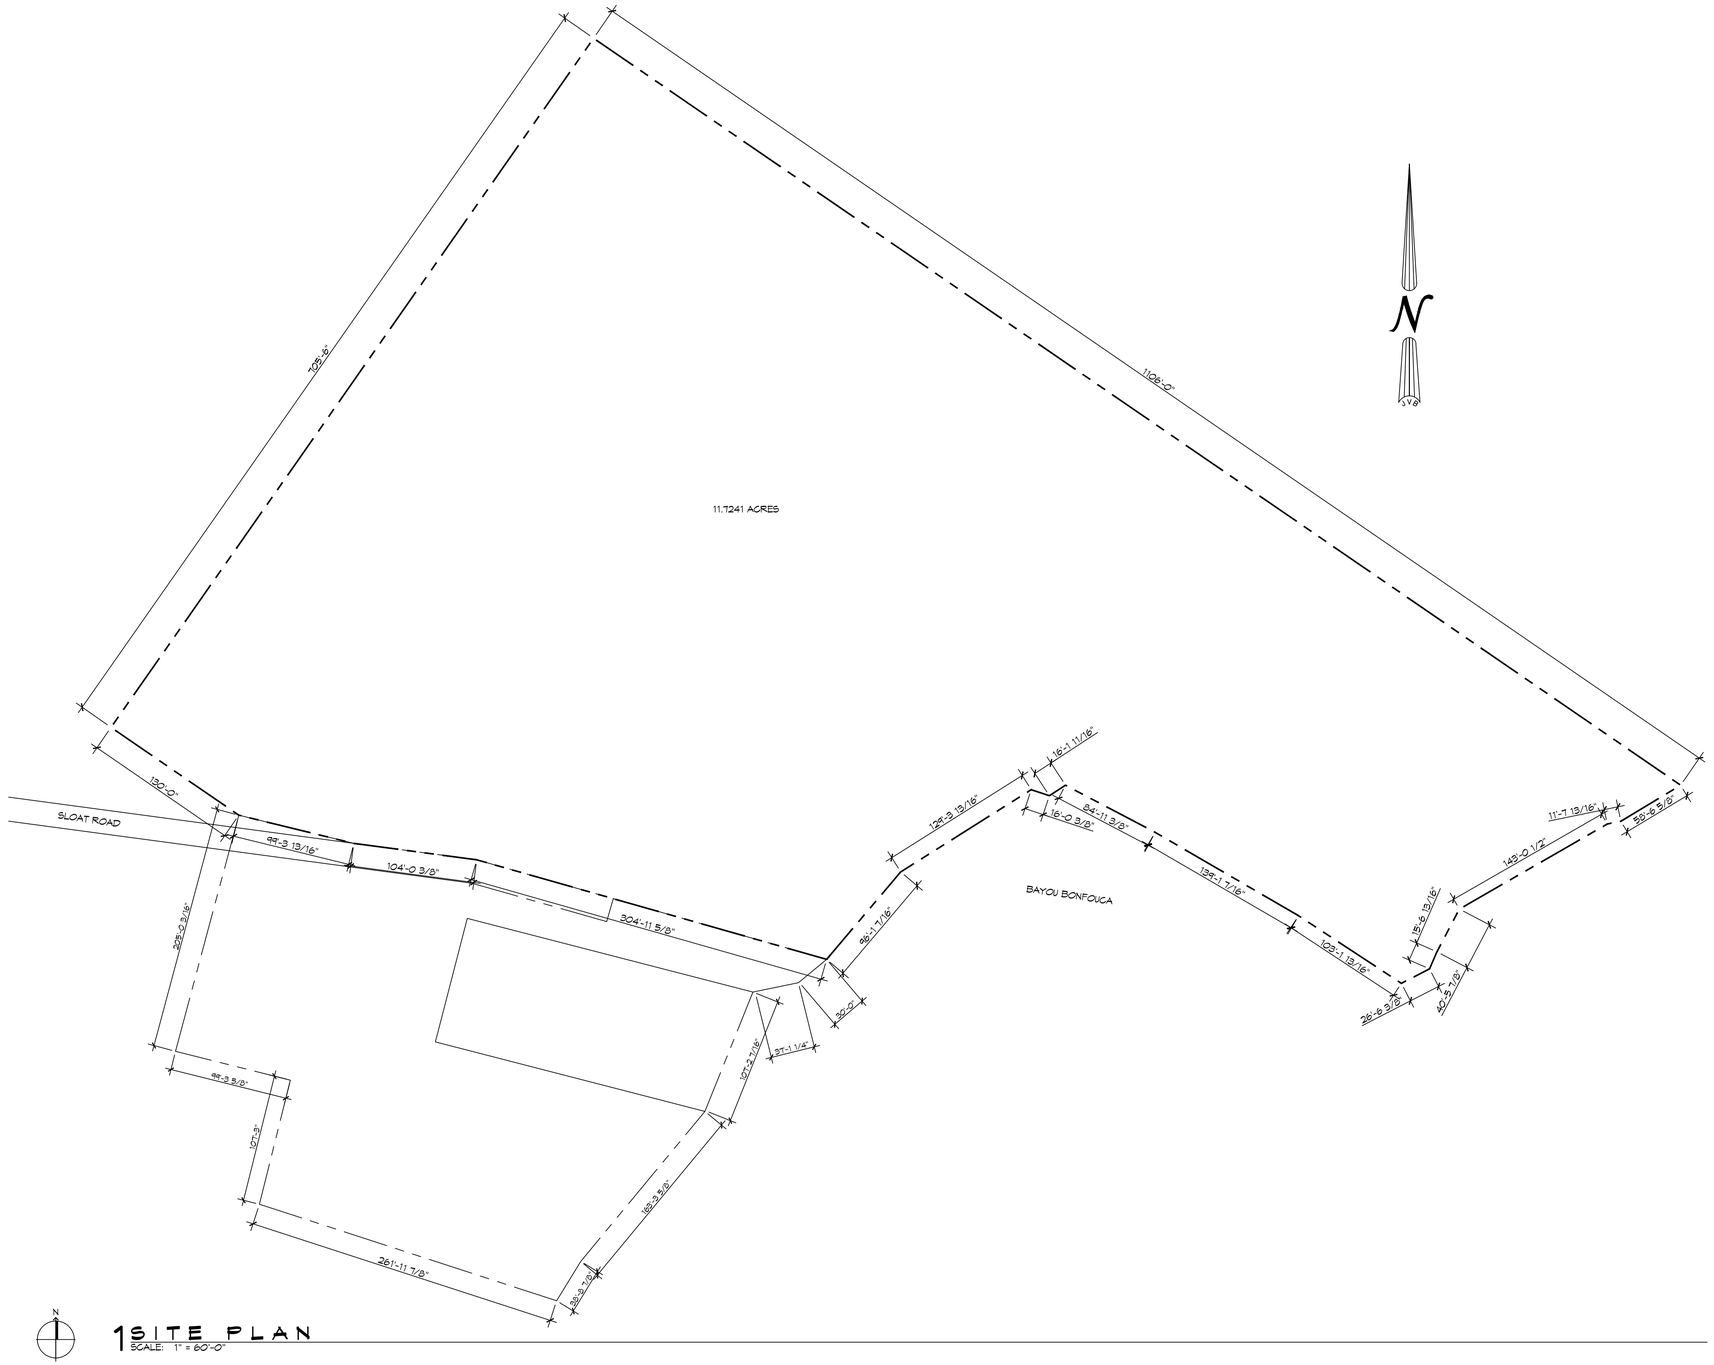

1 SITE PLAN
SCALE: 1" = 60'-0"

DAMMON ENGINEERING, INC.
LOUISIANA & MISSISSIPPI
Chief Engineer: Brian Mistich, PE
554 Old Spanish Trail
Slidell, LA 70458
www.dammonengineering.com
info@dammonengineering.com
PH: 985.649.5832

REVISIONS

#	DESCRIPTION	DATE

SEAL:

NEW RECREATIONAL R/V SITE

VOODOO CHARTER FISHING

36206 SLOAT ROAD
SLIDELL, LA 70460

JOB No:	2023	DATE:	07-19-2023
DRAWN BY:	BAM	CHECKED BY:	CKD

No part of drawings and specifications, designs and arrangements contained therein shall be used, reused or disclosed by owner or anyone on owner's behalf for any purpose or in any project other than the one for which they have been prepared by Dammon Engineering, Inc. Visual contact with these drawings or specifications shall constitute prima facie evidence of the acceptance of these restrictions.

SHEET TITLE:
OVERALL R/V SITE PLAN

DRAWING NUMBER:
C101

SHEET No: 3 of 1