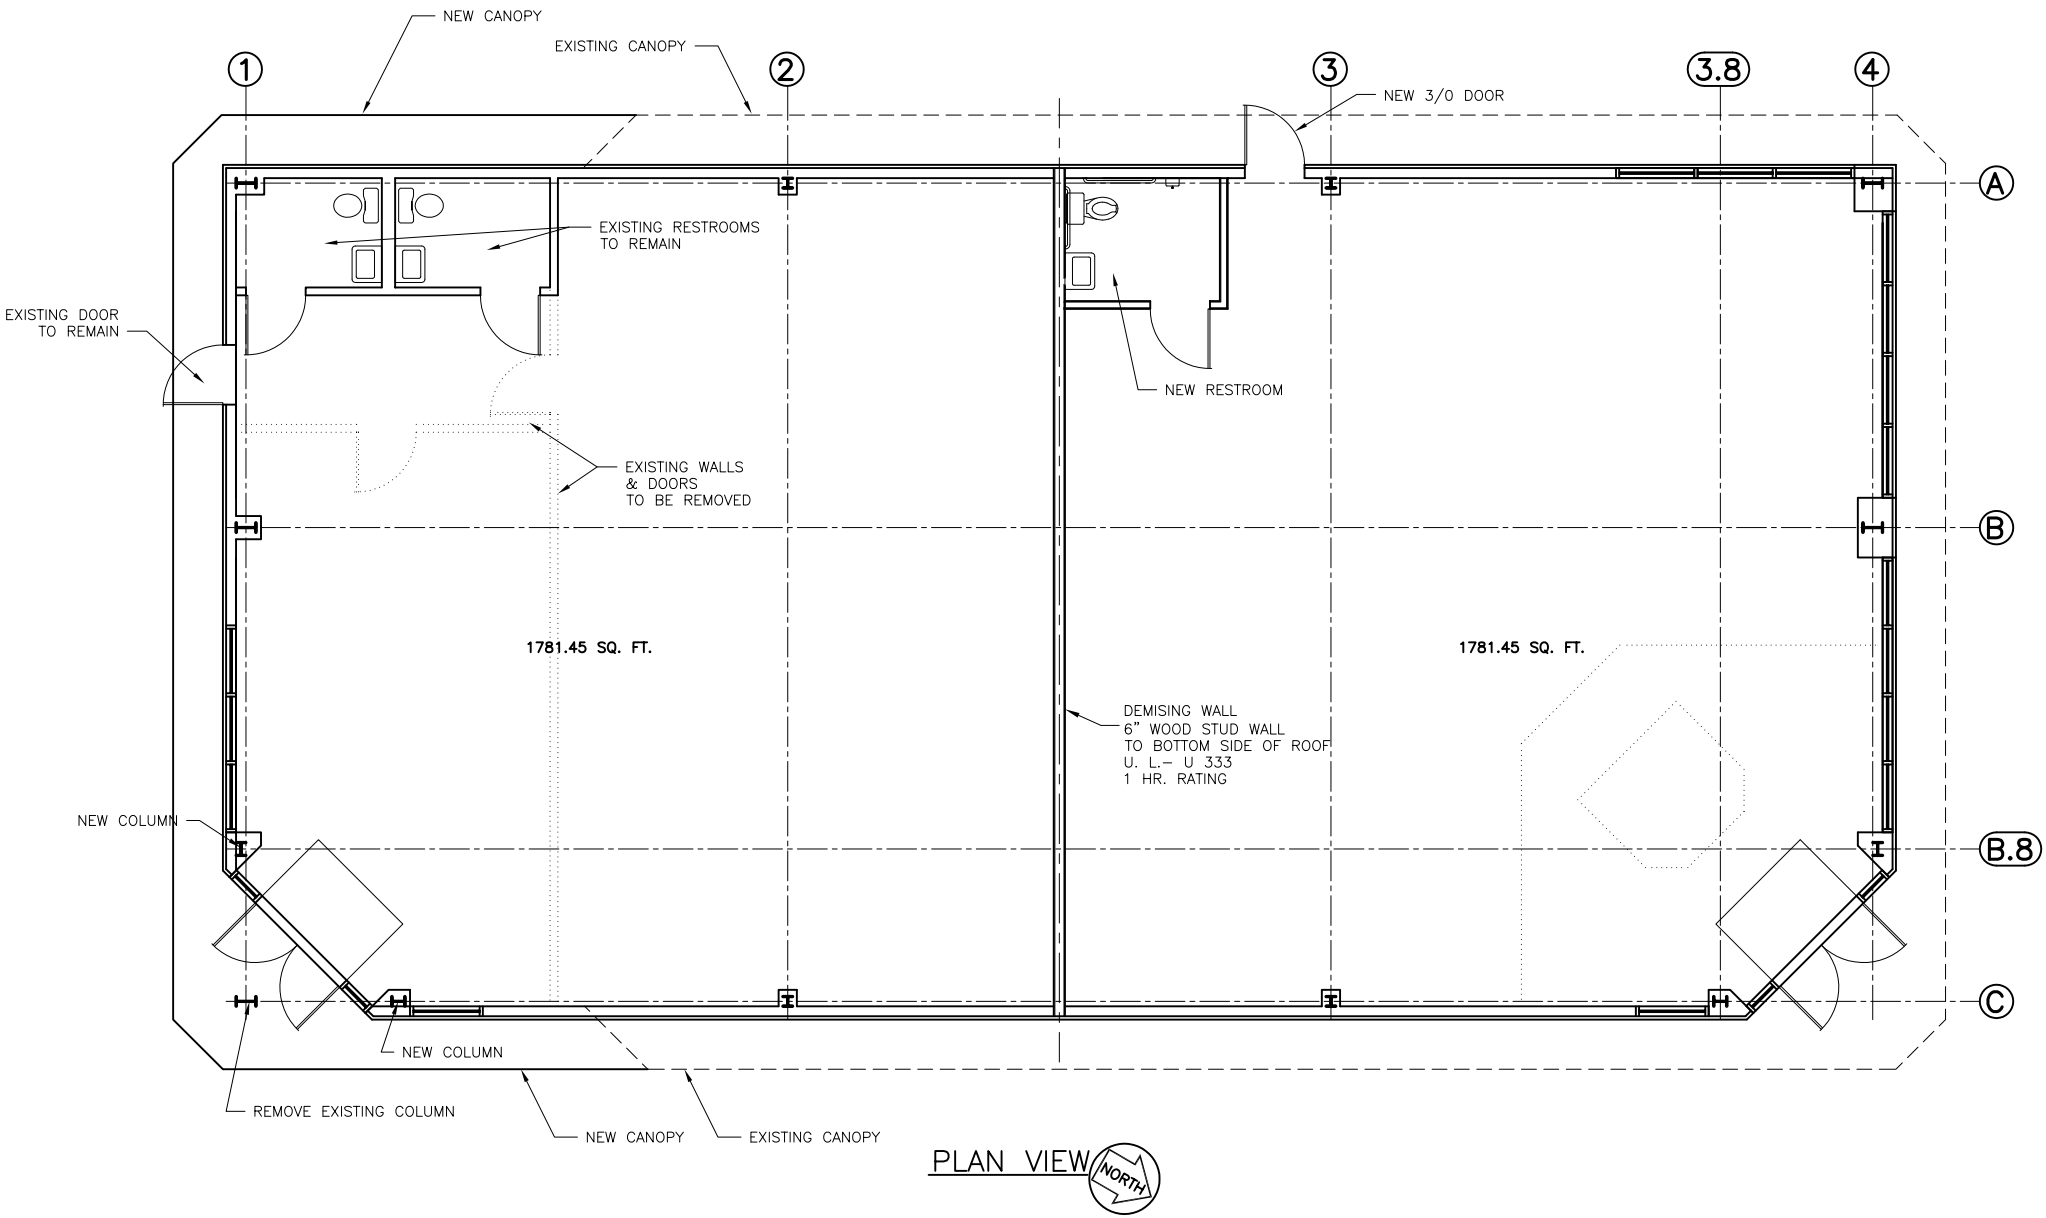
NEW CANOPY
EXISTING CANOPY
1
2
3
3.8
4
NEW 3/0 DOOR
A
B
B.8
C
EXISTING RESTROOMS
TO REMAIN
EXISTING DOOR
TO REMAIN
NEW RESTROOM
EXISTING WALLS
& DOORS
TO BE REMOVED
1781.45 SQ. FT.
1781.45 SQ. FT.
DEMISING WALL
6" WOOD STUD WALL
TO BOTTOM SIDE OF ROOF
U. L.– U 333
1 HR. RATING
NEW COLUMN
NEW COLUMN
REMOVE EXISTING COLUMN
NEW CANOPY
EXISTING CANOPY
NORTH

PLAN VIEW