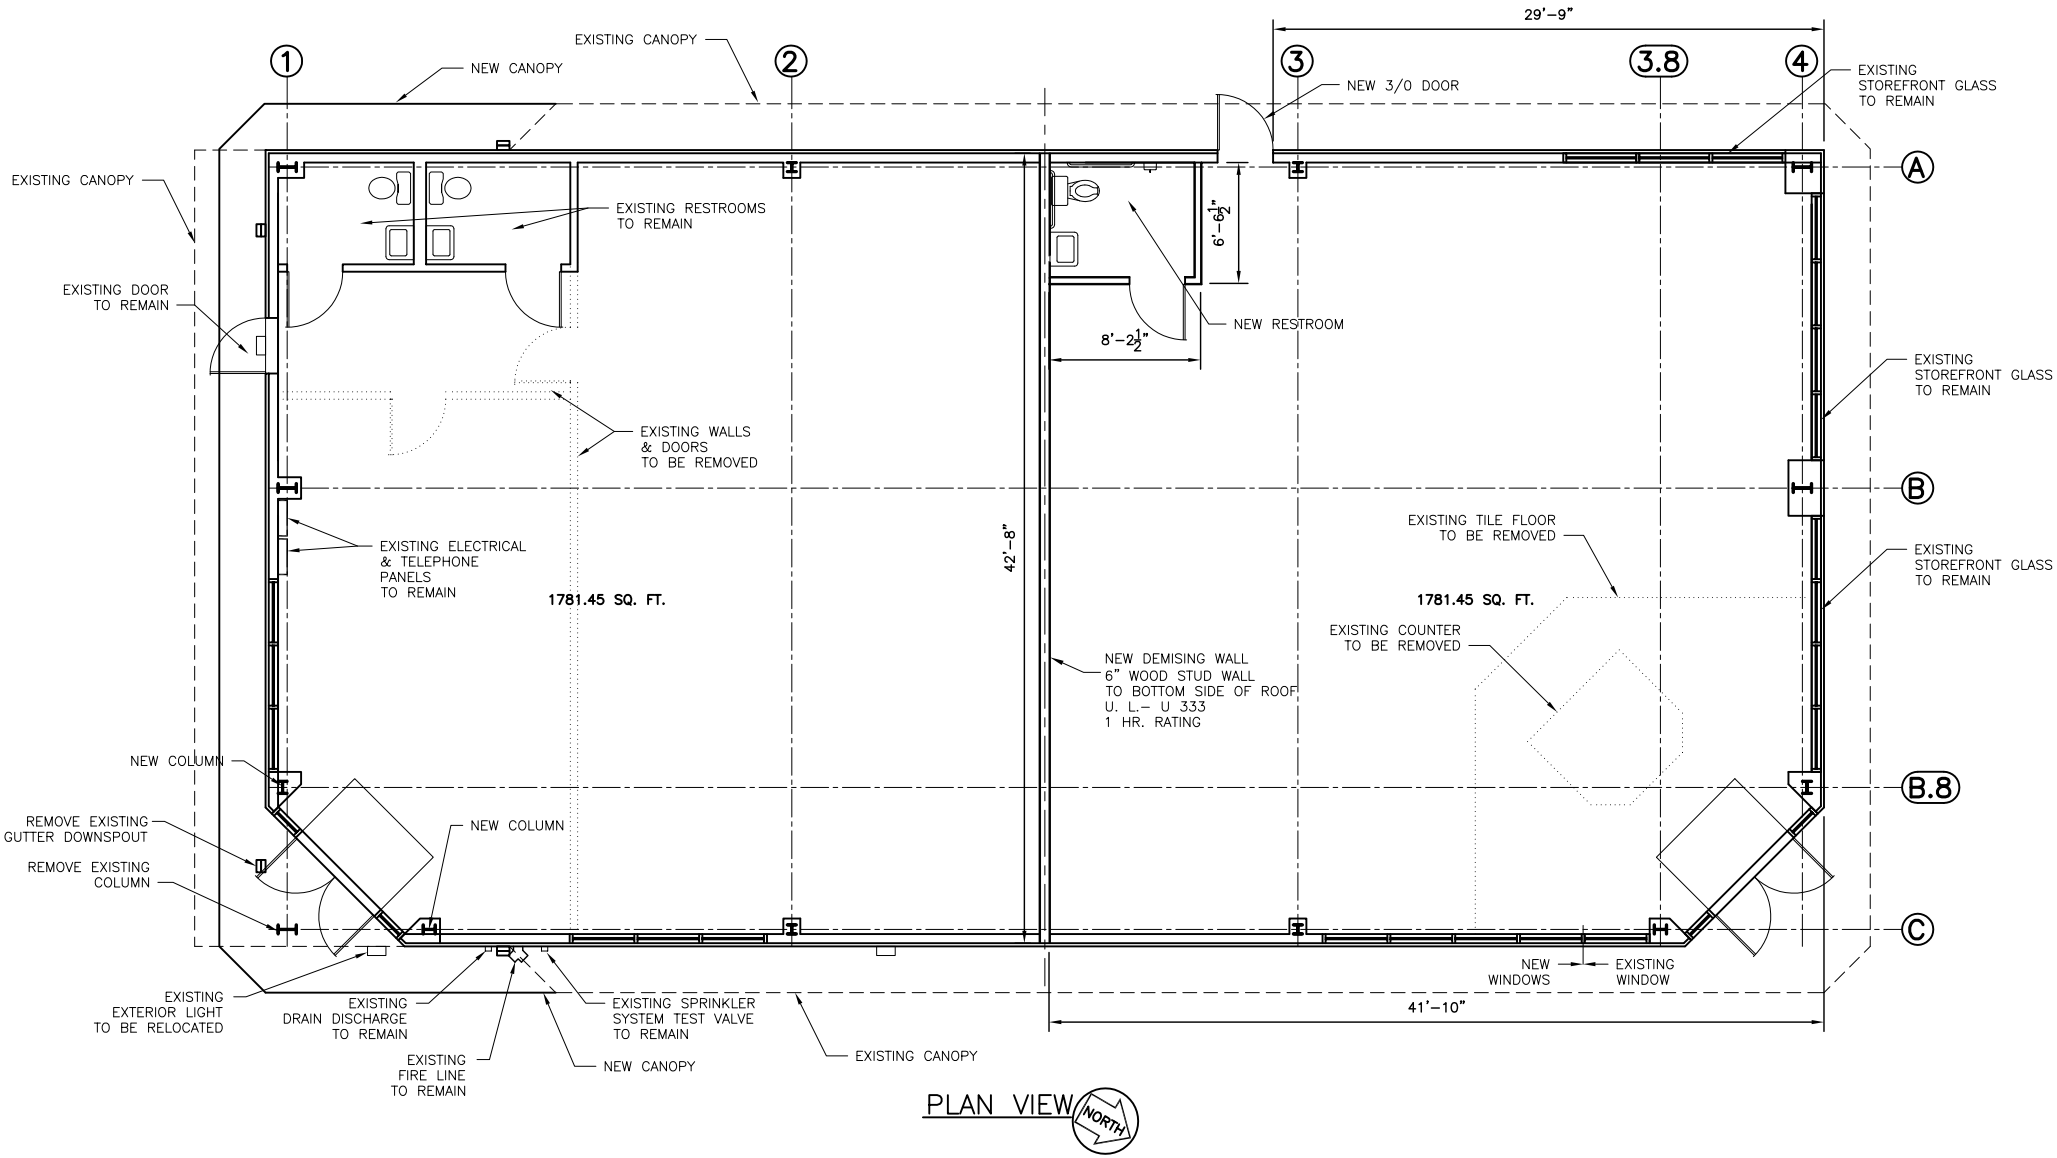
29'-9"
1
2
3
3.8
4
A
B
B.8
C
EXISTING CANOPY
NEW CANOPY
EXISTING CANOPY
NEW 3/0 DOOR
EXISTING STOREFRONT GLASS TO REMAIN
EXISTING RESTROOMS TO REMAIN
EXISTING DOOR TO REMAIN
6'-6½"
NEW RESTROOM
8'-2½"
EXISTING STOREFRONT GLASS TO REMAIN
EXISTING WALLS & DOORS TO BE REMOVED
EXISTING ELECTRICAL & TELEPHONE PANELS TO REMAIN
1781.45 SQ. FT.
42'-8"
EXISTING TILE FLOOR TO BE REMOVED
1781.45 SQ. FT.
EXISTING STOREFRONT GLASS TO REMAIN
EXISTING COUNTER TO BE REMOVED
NEW DEMISING WALL
6" WOOD STUD WALL
TO BOTTOM SIDE OF ROOF
U. L.- U 333
1 HR. RATING
NEW COLUMN
REMOVE EXISTING GUTTER DOWNSPOUT
NEW COLUMN
REMOVE EXISTING COLUMN
NEW WINDOWS
EXISTING WINDOW
EXISTING EXTERIOR LIGHT TO BE RELOCATED
EXISTING DRAIN DISCHARGE TO REMAIN
EXISTING SPRINKLER SYSTEM TEST VALVE TO REMAIN
41'-10"
EXISTING FIRE LINE TO REMAIN
NEW CANOPY
EXISTING CANOPY
NORTH

PLAN VIEW