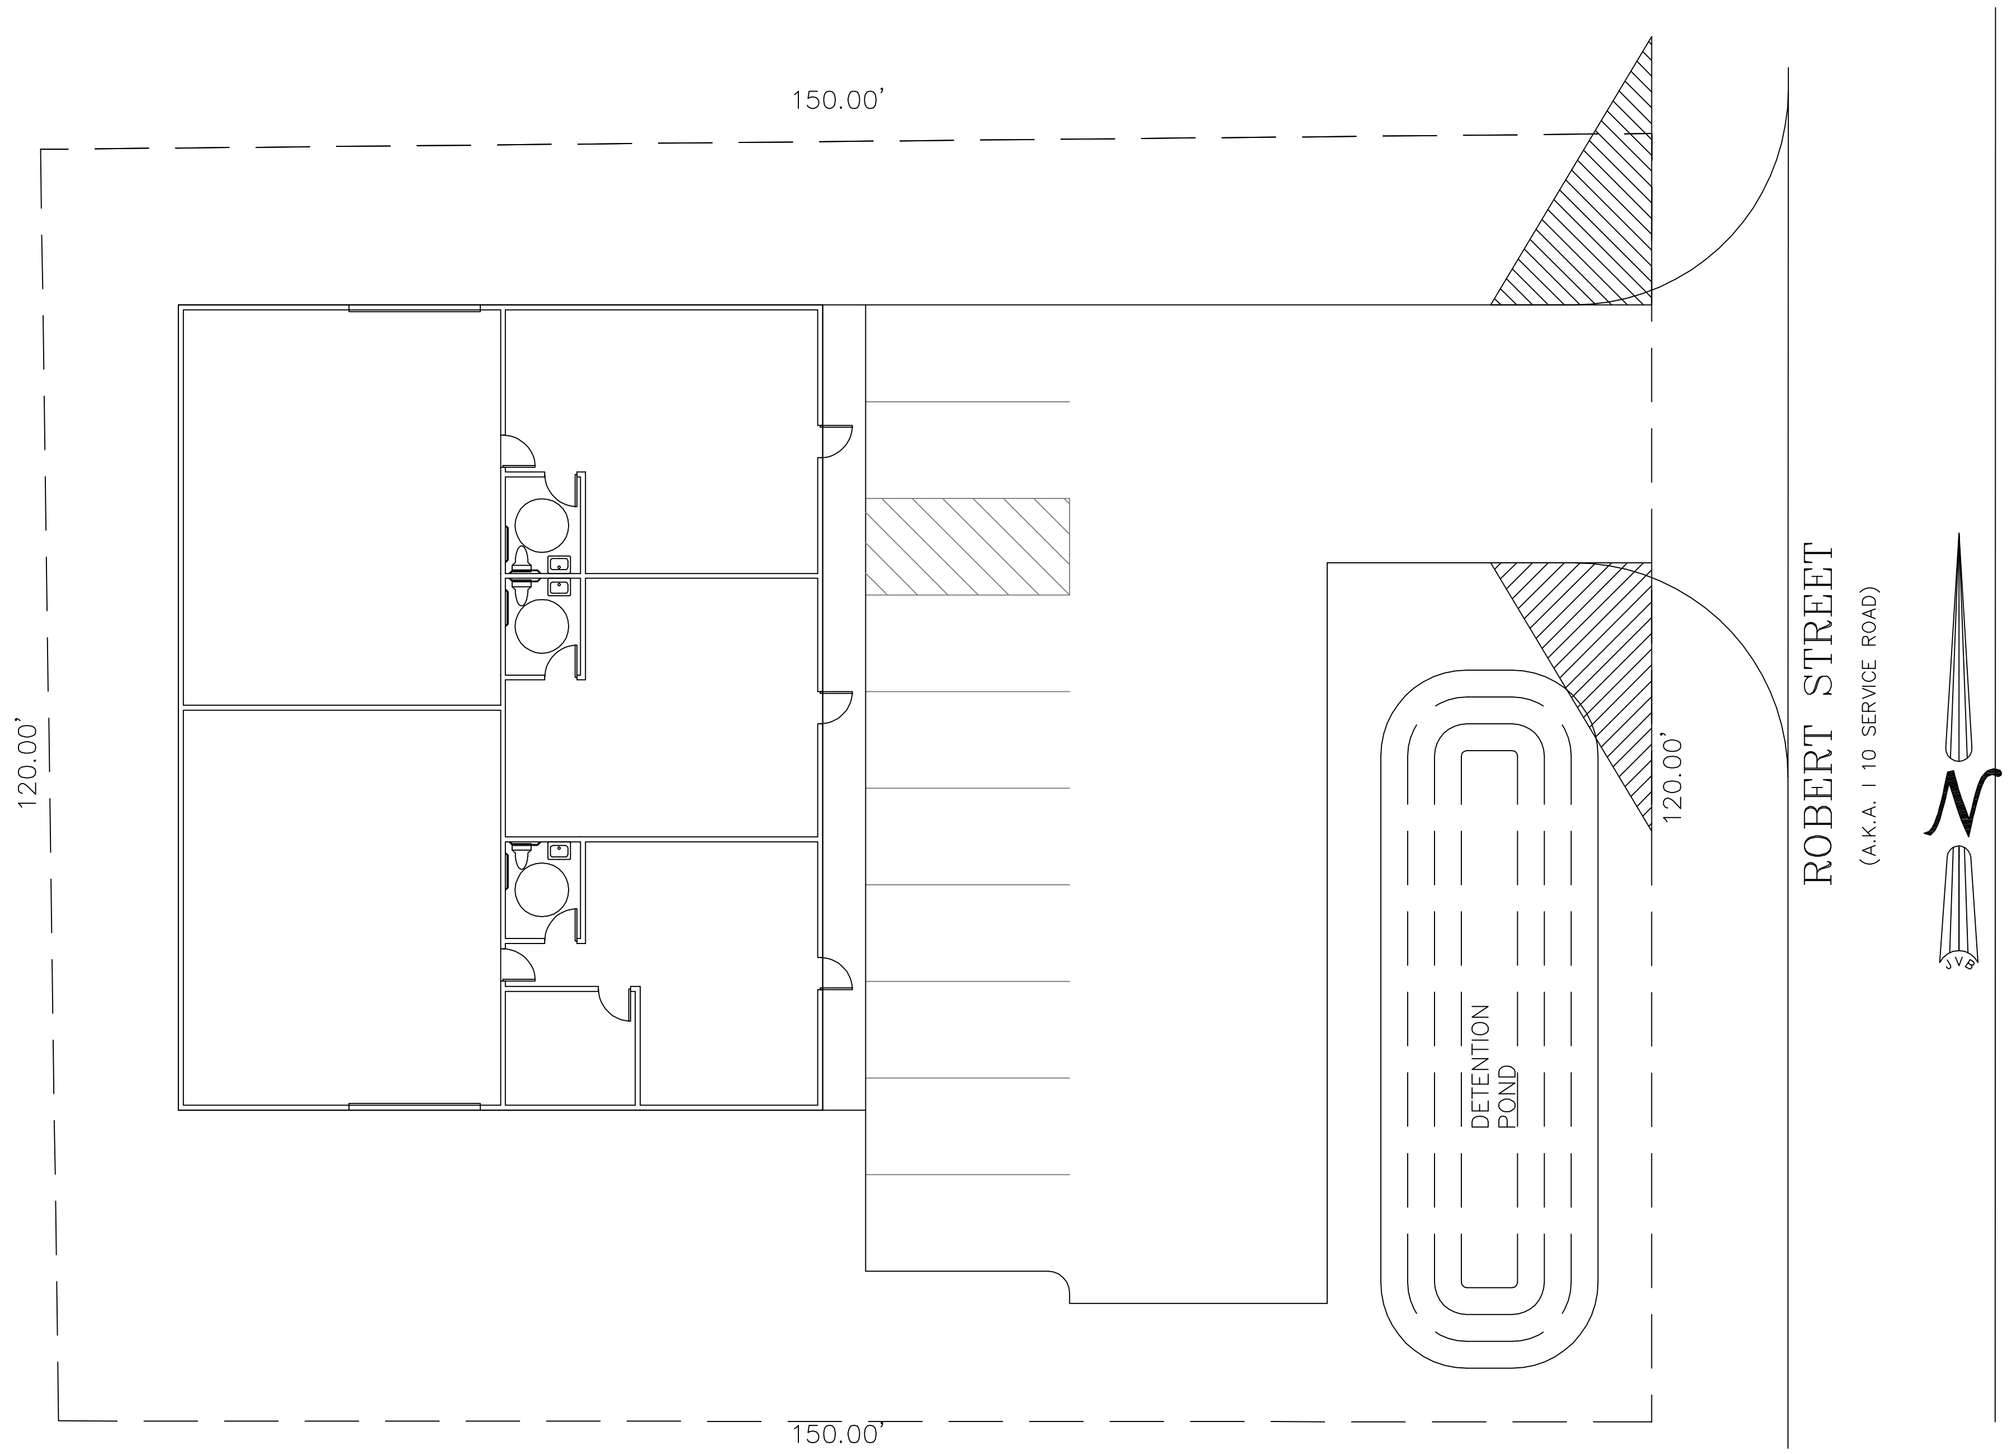

1 LANDSCAPING PLAN
SCALE: 1"=10'-0"

LANDSCAPING LEGEND

LICENSED LANDSCAPER

PAUL SAUCIER 985-774-4623
HORT. #3691

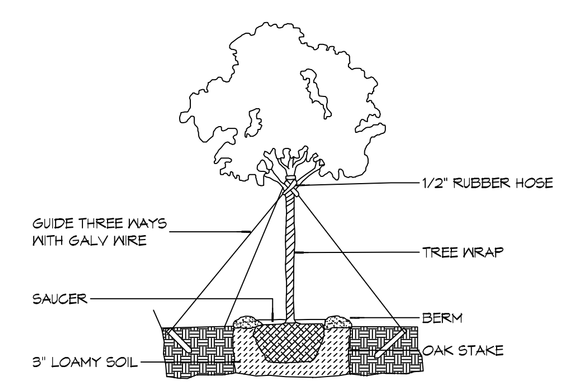

NOTE:
ALWAYS PLANT EQUAL TO OR 1" - 2" ABOVE GROUND.

(C) TYPICAL TREE PLANTING

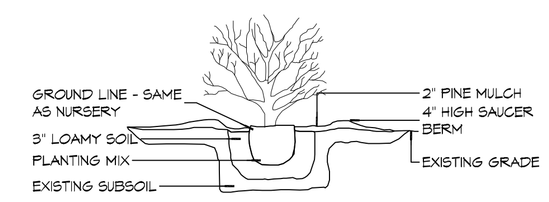

(B) TYPICAL SHRUB PLANTING

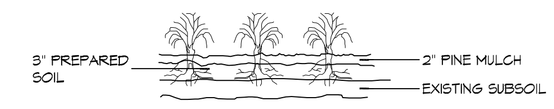

(A) GROUND COVER

1 DETAILS
SCALE: NTS

DAMMON ENGINEERING, INC.
LOUISIANA & MISSISSIPPI
Chief Engineer: Brian Mistich, PE
554 Old Spanish Trail
Slidell, LA 70458
www.dammonengineering.com
info@dammonengineering.com
Ph: 985.649.5832

REVISIONS

#	DESCRIPTION	DATE

GERRY VALLEE

I-10 SERVICE ROAD (ROBERT ST)
SLIDELL, LA 70458

JOB No: 0000 | DATE: 05/25/2017
DRAWN BY: CKD | CHECKED BY: CKD

The client is entitled to use such drawings, designs and other expressions representing the design of the project, including all drawings, specifications and other documents, including those in electronic form, prepared by or on behalf of Dammon Engineering, as in effect at the time of such use, for purposes consistent with the agreement between the client and Dammon Engineering. Any other use or reuse by the client or others is at the risk of the client and Dammon Engineering. Those persons who take plans and drawings or specifications and construct projects are responsible for obtaining the appropriate professional services to review the plans and specifications for adequacy and applicability.

SHEET TITLE:
LANDSCAPING PLAN

DRAWING NUMBER:
L101

SHEET No: 1 of 1

FILE NAME: J:\--COMMERCIAL\proj\Paul Saucier Landscape.dwg PLOT DATE & TIME: Thursday, May 25, 2017 3:17:28 PM