GENERAL NOTES

1. REMOVE ALL BURNT OR CHARRED WOOD AND REPLACE WITH NEW MATERIALS.
2. STRAP ALL NEW MATERIALS WITH SIMPSON STRONG TIE AND INSTALL PER CODE.

DESIGN CRITERIA

THE CONSTRUCTION FOR SAID RESIDENCE, WHERE BASIC WIND SPEED IS 140 MILES PER HOUR, WIND EXPOSURE ZONE C, IS DESIGNED IN ACCORDANCE WITH: AMERICAN FOREST AND PAPER ASSOCIATION (AF&PA) WOOD FRAME CONSTRUCTION MANUAL FOR ONE AND TWO FAMILY DWELLINGS (WFCM) 2001 EDITION AS WELL AS THE INTERNATIONAL RESIDENTIAL CODE (IRC) 2021 EDITION

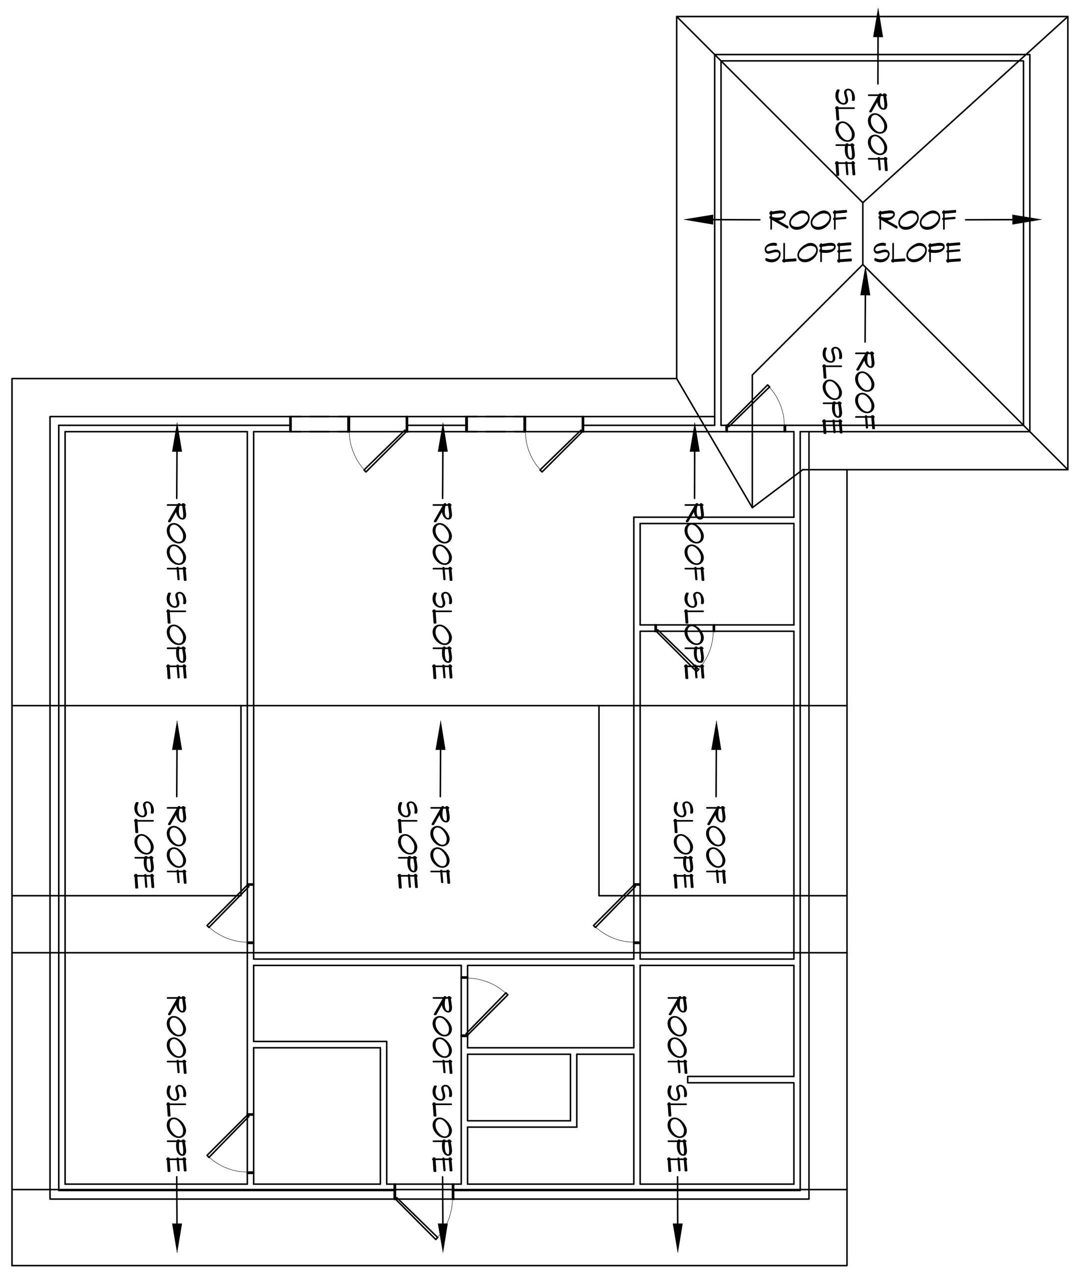

EXISTING FLOOR PLAN W/ROOF SLOPE
SCALE: 1/8" = 1'-0"

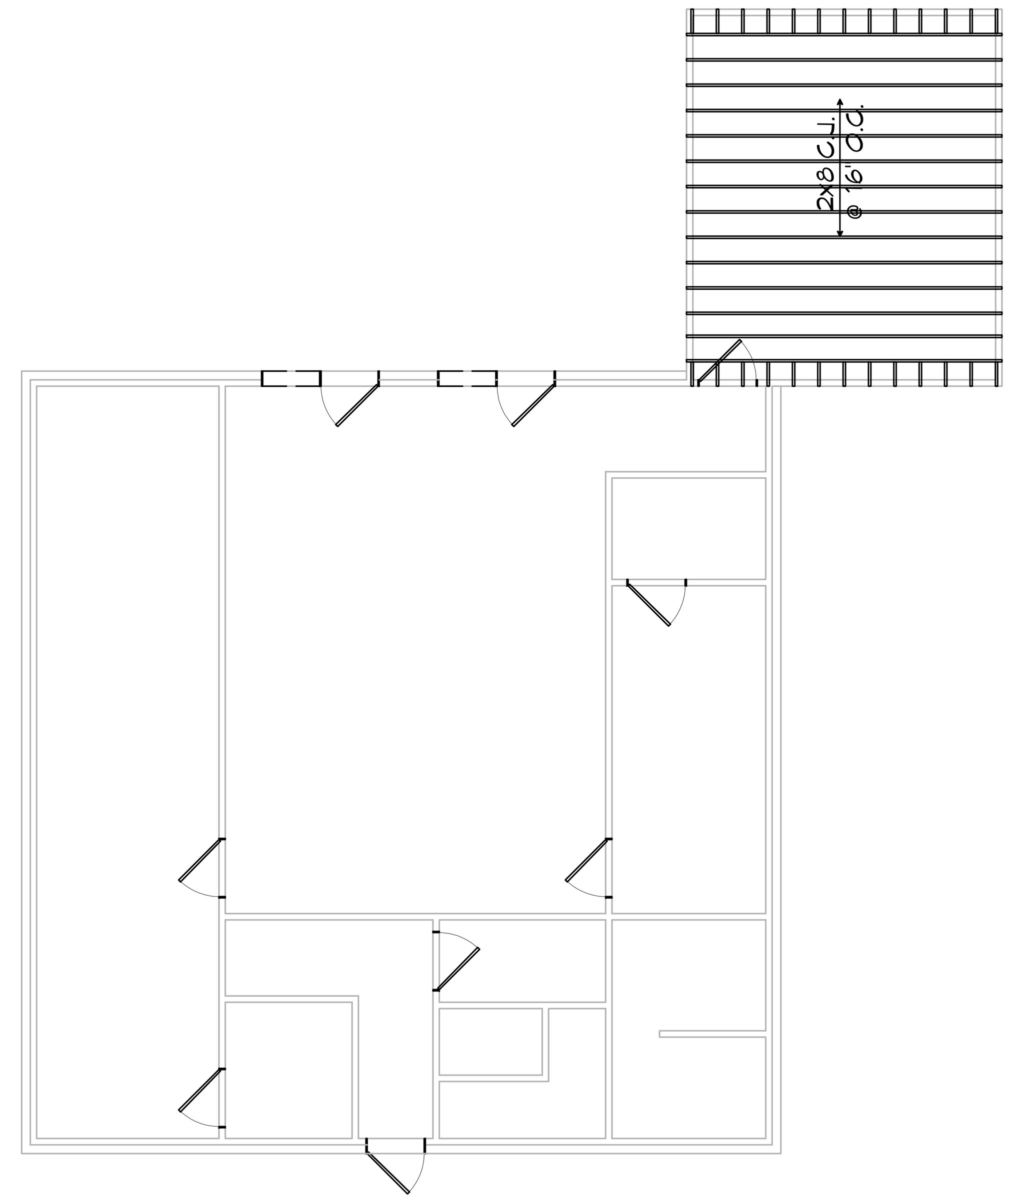

PARTIAL GARAGE CEILING JOIST
SCALE: 1/8" = 1'-0"

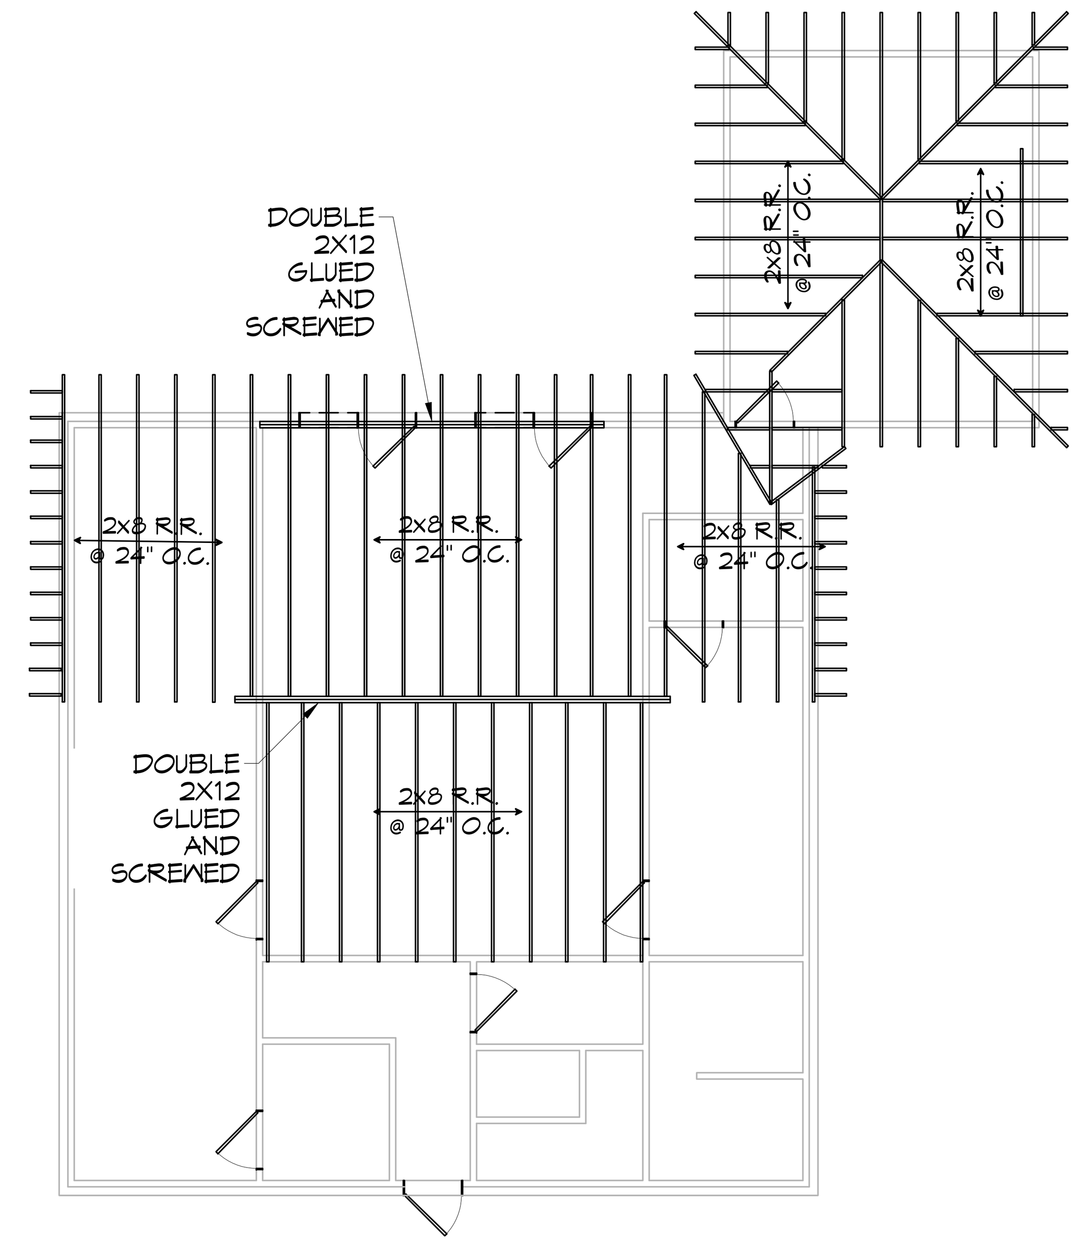

PARTIAL ROOF RAFTER
SCALE: 1/8" = 1'-0"

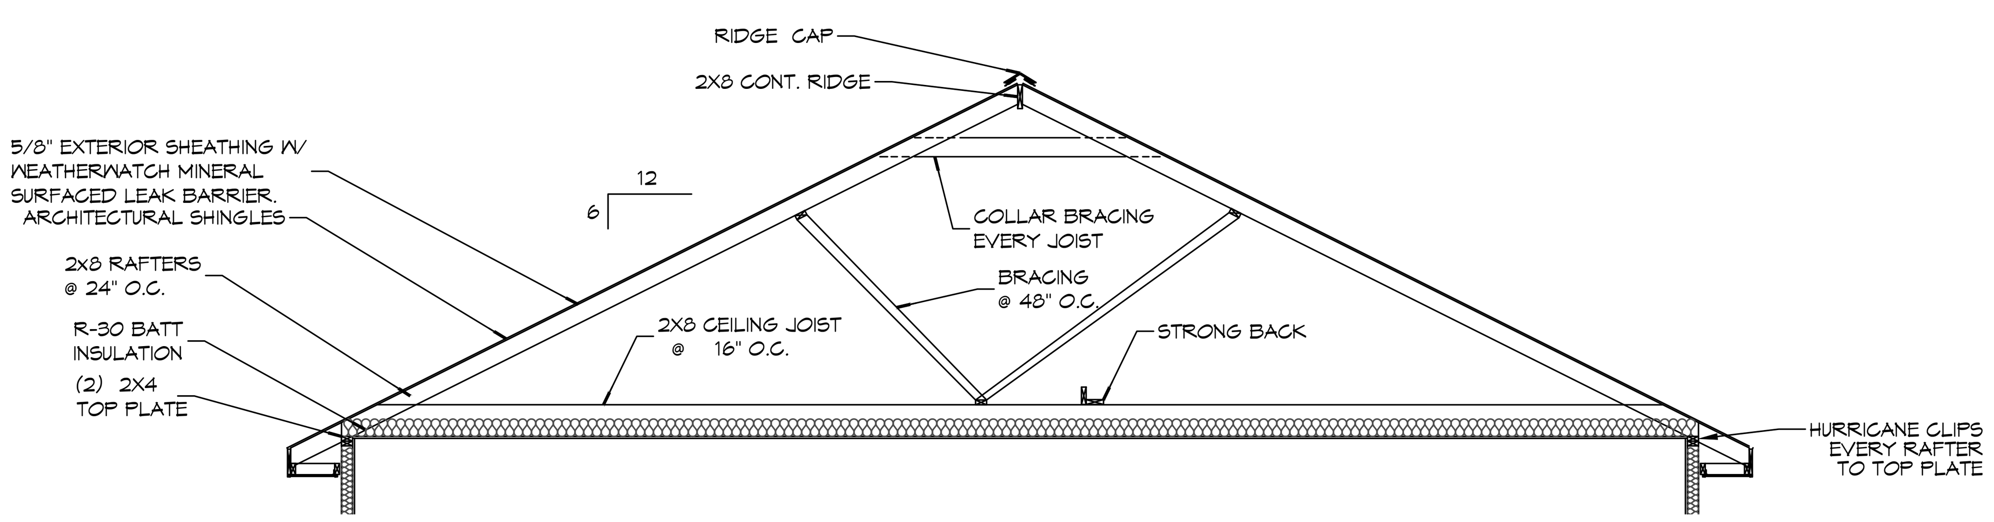

TYPICAL BUILDING SECTION
SCALE: 1/4" = 1'-0"

DAMMON ENGINEERING, INC.
554 Old Spanish Trail
Slidell, LA 70458
PH: 985.649.5832
www.dammonengineering.com
info@dammonengineering.com
Fax: 985.641.5950

#	DESCRIPTION	DATE

REVISIONS

SEAL:

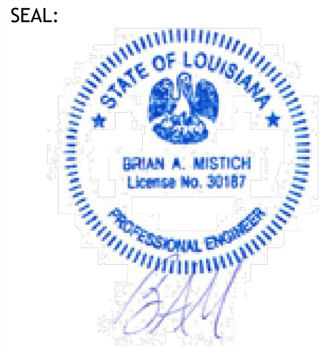

The above drawings and specifications, designs and arrangements represented thereby are and shall remain the property of Dammon Engineering, and no part thereof shall be copied, disclosed to others, or used in connection with any work or project other than the specific project for which the have been prepared and developed without written consent of Dammon Engineering. Visual contact with these drawings or specifications shall constitute conclusive evidence of acceptance of these restrictions.

FIRE RENOVATION

GINA PEPE

415 EDEN ISLES BLVD
SLIDELL, LA. 70458

JOB No: 2023	DATE: 08-30-2023
DRAWN BY: CKD	CHECKED BY: BAM

SHEET TITLE:
EXISTING FLOOR PLAN, GARAGE CEILING JOIST & PARTIAL HOUSE & GARAGE ROOF RAFTER

DRAWING NUMBER:
S100

SHEET No: 1 of 2