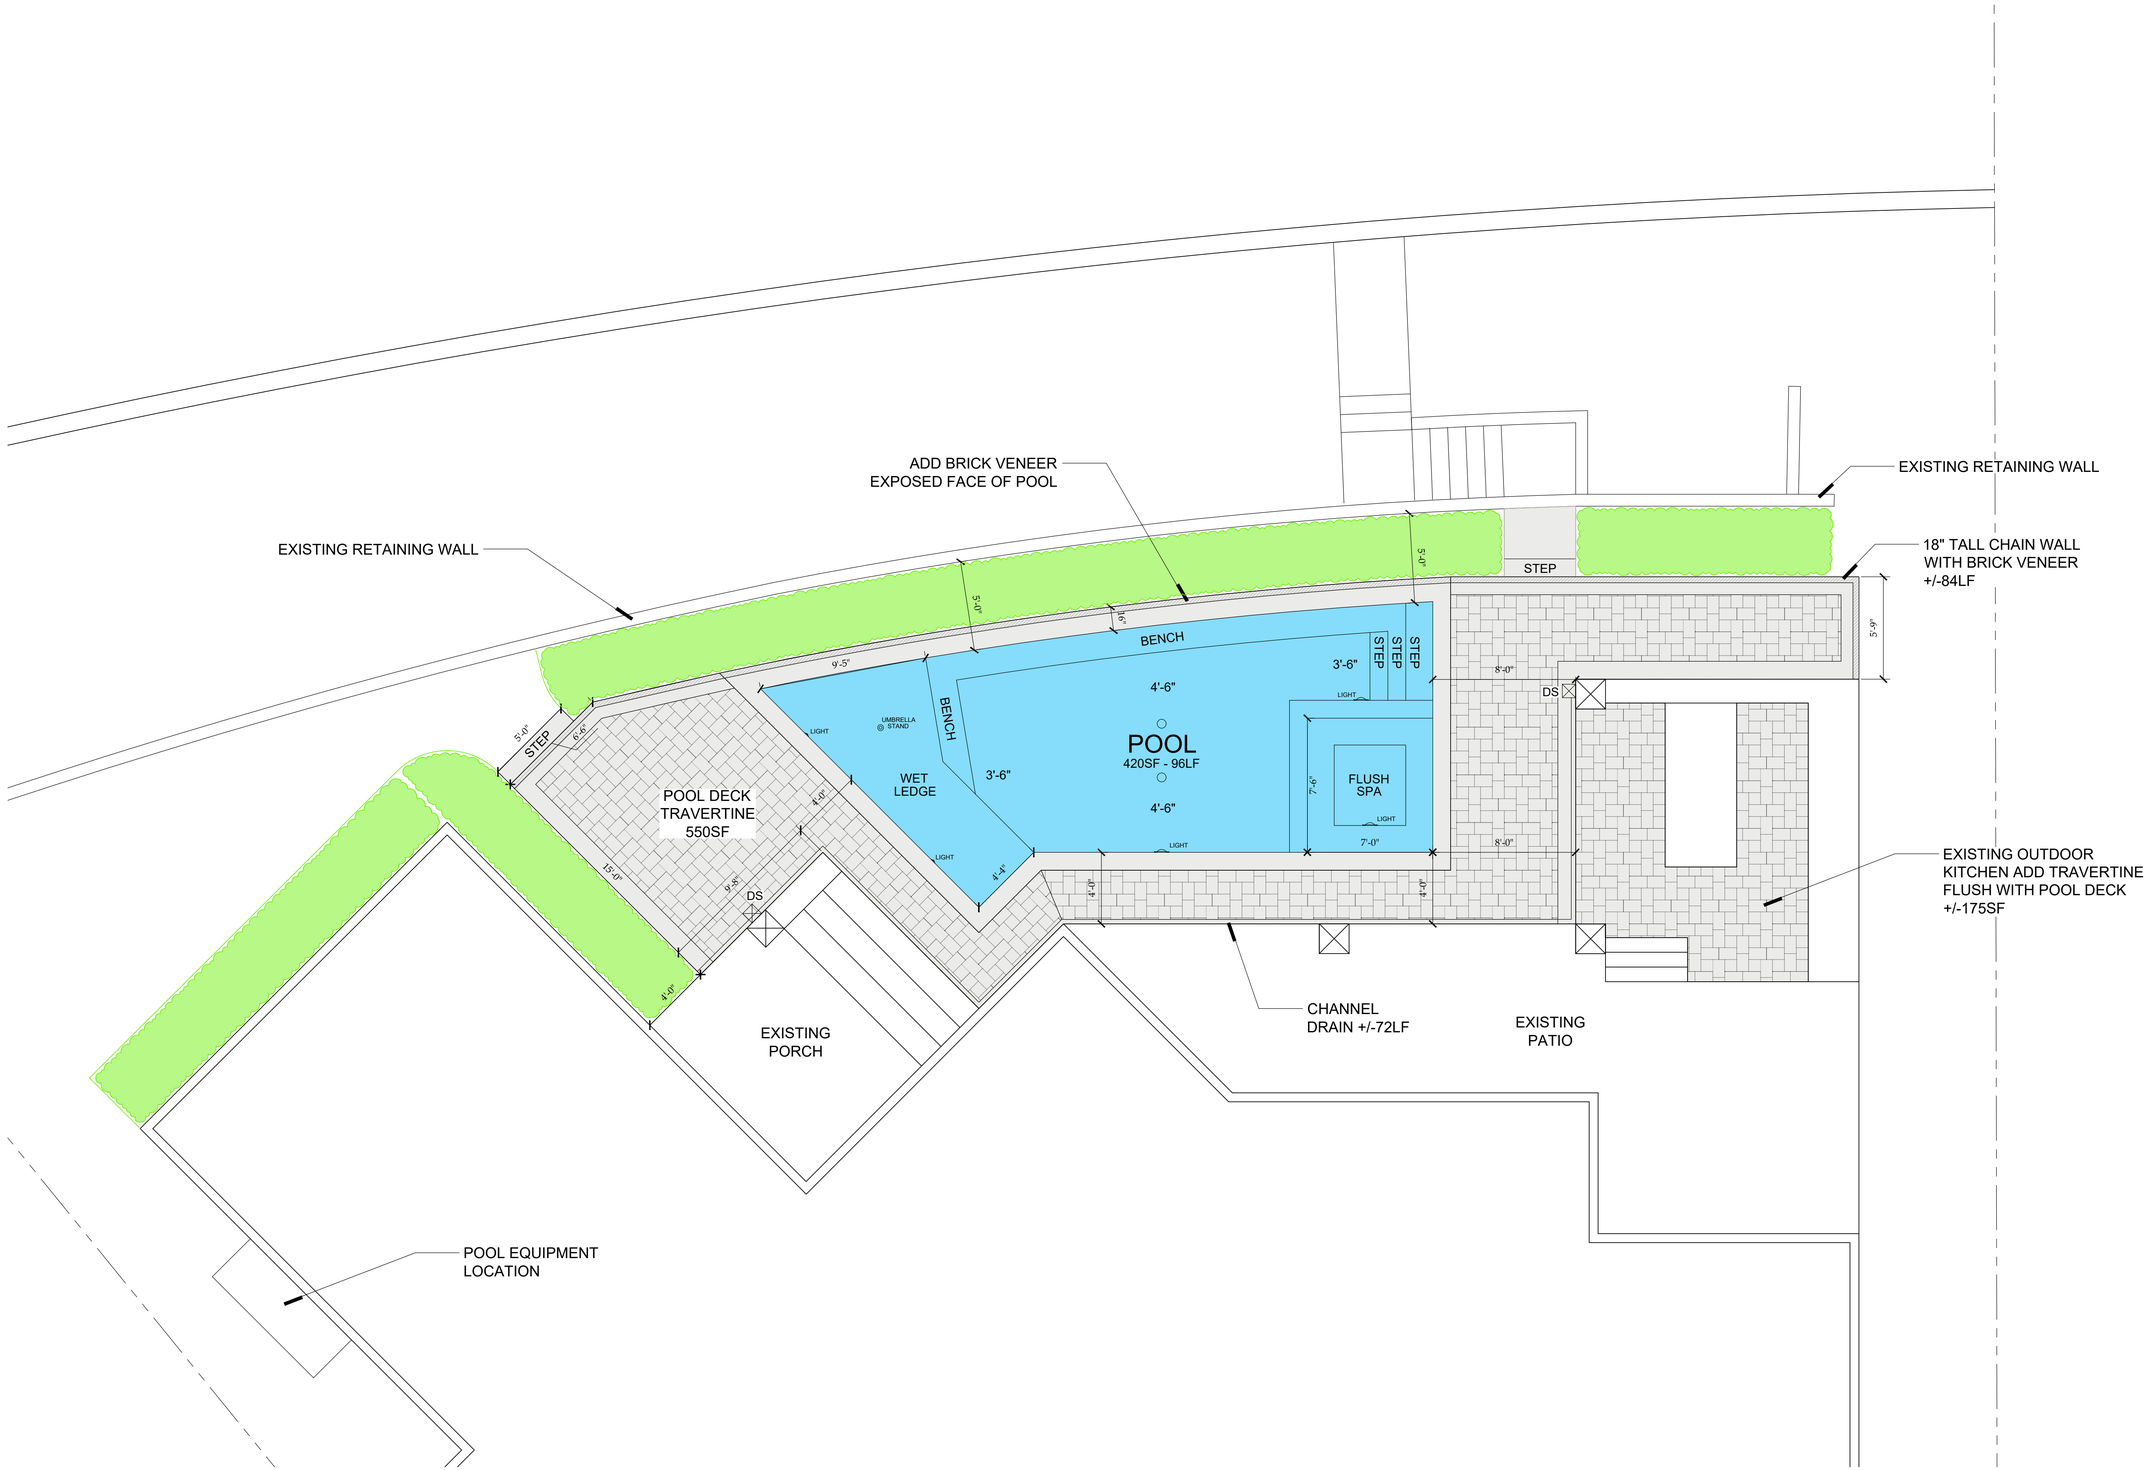

POOL LAYOUT PLAN

ALPHONSE BARCIA III
LANDSCAPE ARCHITECT LLC.
562 CLAYTON COURT
SLIDELL, LOUISIANA 70461
BARCIADESIGNS@GMAIL.COM
(985) 960-0429

THIS DRAWING IS AN INSTRUMENT OF SERVICE, AND THE PROPERTY OF THE ARCHITECT AND MAY BE USED ONLY ON THE PROJECT NAMED HEREIN. THIS DRAWING SHALL NOT BE REPRODUCED, COPIED OR USED IN WHOLE OR PART WITHOUT WRITTEN PERMISSION OF THE ARCHITECT, ANY USE IS A VIOLATION OF FEDERAL AND STATE COPYRIGHT STATUTES.

Huerstel Residence

1197 Clipper Drive - Clipper Estates
Slidell, LA. St. Tammany Parish

Sheet Title: Pool Plan

JOB No.:
SCALE: AS SHOWN
DRAWN BY: AB3
CHECKED BY: AB3

SHEET:
LS-1

REV.
DATE: JUNE 10TH 2021