LOT : 22

MASTERS POINT OF OAK HARBOR

PHASE 1

FILING No. 1

ST. TAMMANY PARISH

LOUISIANA

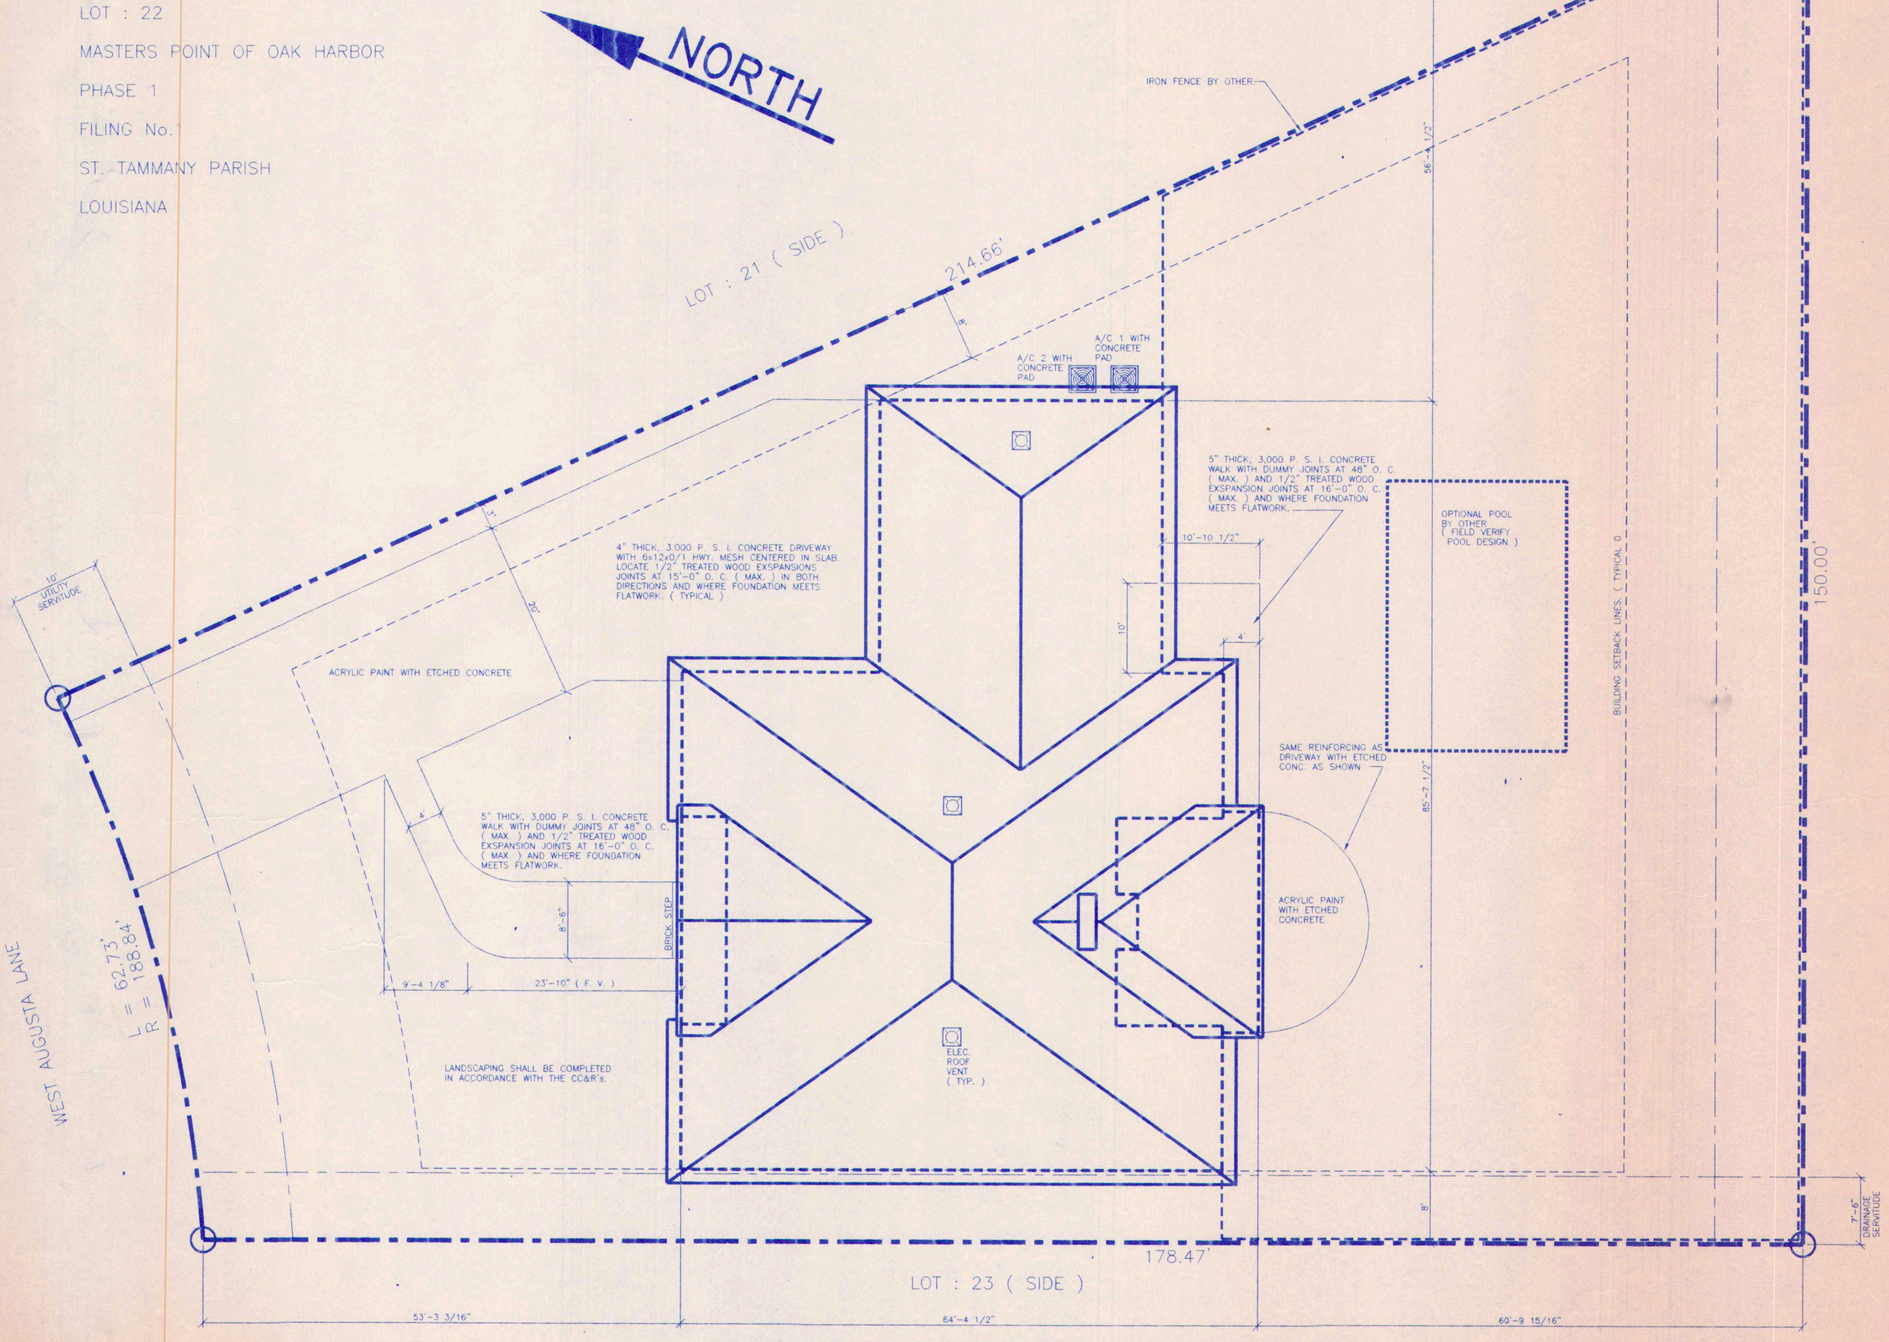

PLOT PLAN AND ROOF LAYOUT

SCALE : 1/8" = 1'-0"

(DRAFTER — T.D.M.) _____ DOES NOT ASSUME LIABILITY FOR ANY ERRORS OR OMISSIONS ON THESE PLAN. ALL INFORMATION MUST BE CONFIRMED PRIOR TO COMMENCEMENT OF CONSTRUCTION.

THESE DRAWINGS HAVE BEEN CHECKED TO INSURE A REASONABLE AND NORMALLY ACCEPTABLE DEGREE OF ACCURACY. HOWEVER, THE CONTRACTOR IS RESPONSIBLE FOR VERIFYING ALL DIMENSIONS, DETAILS, AND REQUIRMENTS OF THESE PLANS AND SPECIFICATIONS PRIOR TO THE START OF WORK.

These plans and specifications have been prepared by me or under my close personal supervision, and to the best of my knowledge and belief, they comply with all City requirements. I will not supervise work.

Civil Engineer _____ License No. 11473

STATE OF LOUISIANA
Robert B. Anderson
Reg. No. 11473
REGISTERED
PROFESSIONAL ENGINEER

DATE:	SCALE:	JOB No.:	CHECKED BY:	DRAWN BY:	FILE No.:	REVISED:
9-5-97	AS SHOWN	BY TDM	R. B. A.	T. D. M.	RBA-97	

ROBERT B. ANDERSON
CONSULTING ENGINEERS, INC.
1-800-476-0963
432 N. ANTHONY STREET
NEW ORLEANS, LA. 70119
(504)-488-7797

PROJECT:
PLOT PLAN AND ROOF LAYOUT
KASTNER RESIDENCE
ST. TAMMANY PARISH, LOUISIANA
FOR : MR. & MRS. RALPH KASTNER

SHEET No. A-1 OF

ANDERSON ENGINEERS
JOB No. 97-206
FILE No. RBA-97

KASTNER.DWG