FILE NAME: J:\- Foundations Sub\Dwg Sub\S101 - Foundation Plan.dwg PLOT DATE & TIME: Tuesday, May 2, 2017 10:54:34 AM

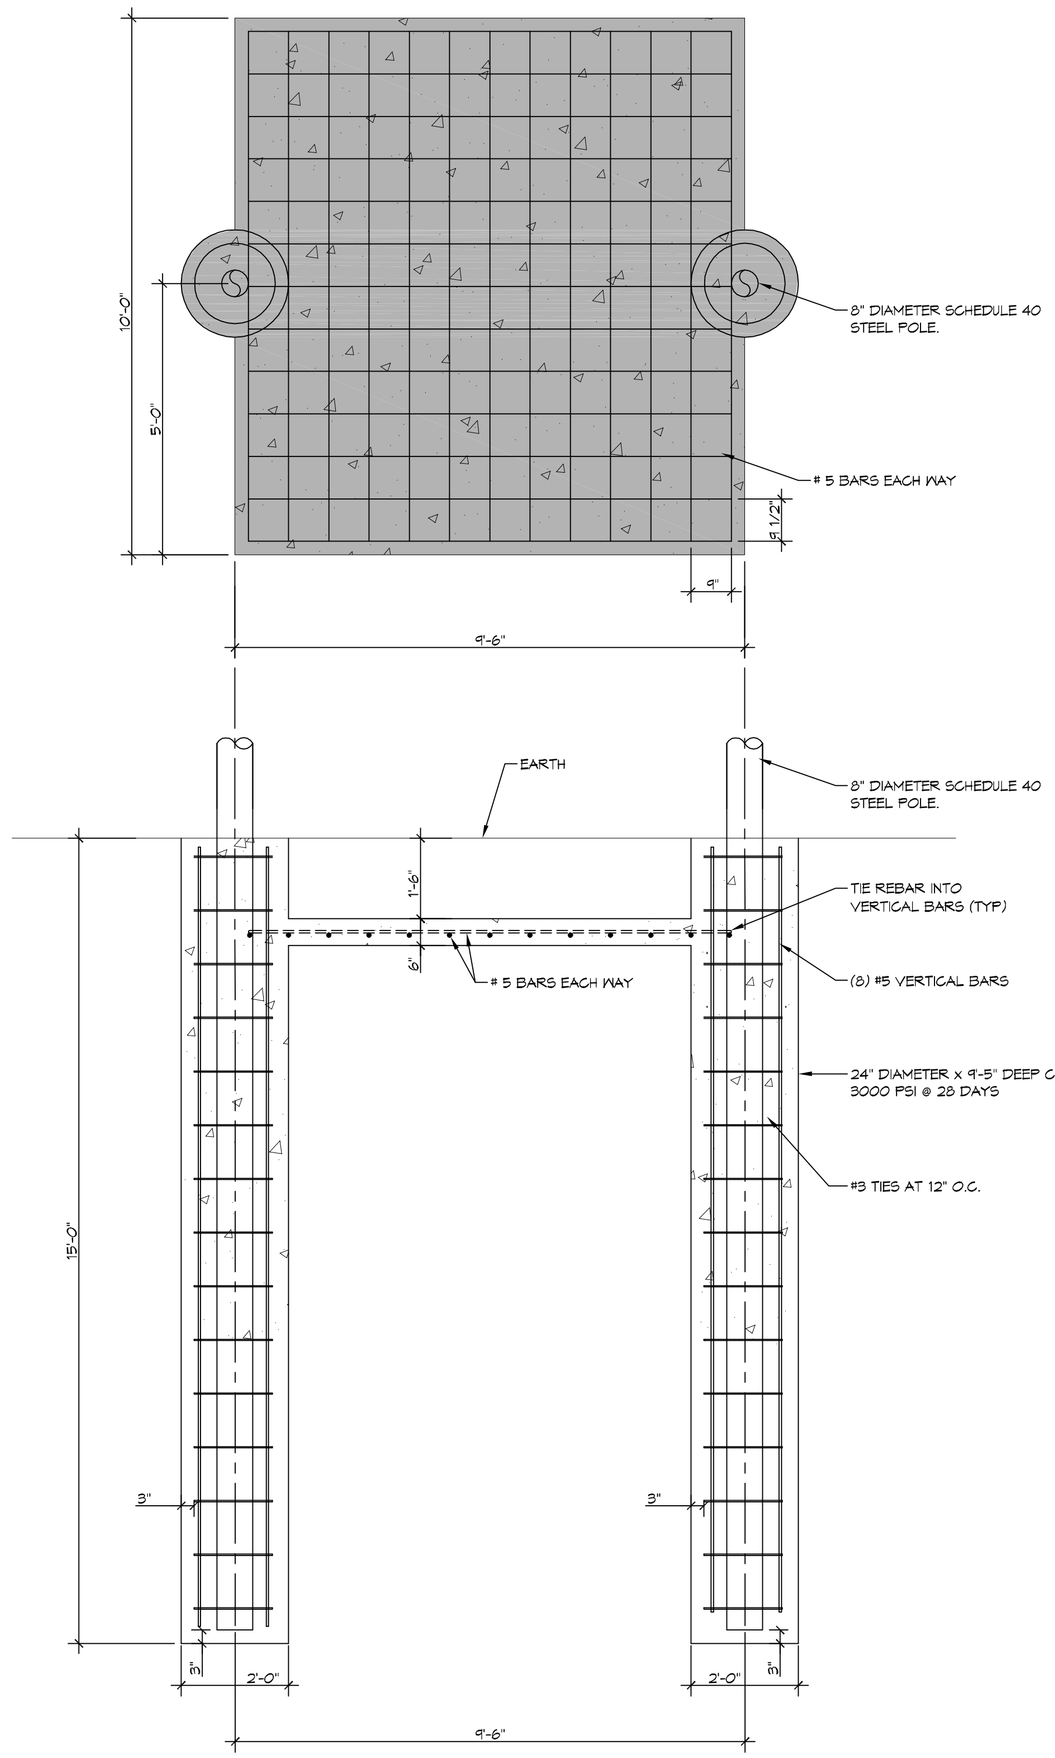

1 S101 | S101

FOUNDATION PLAN

SCALE: 1/2" = 1'-0"

FOUNDATION

FOUNDATION NOTES

1. ALL DIMENSIONS ARE EDGE OF CONCRETE (EOC) TO EDGE OF CONCRETE (EOC) UNLESS NOTED OTHERWISE.
2. CONCRETE MIX SHALL HAVE A MINIMUM COMPRESSIVE STRENGTH OF 3000 PSI AT 28 DAYS. CONCRETE MIX SHALL BE IN ACCORDANCE WITH ACI-318.
3. ALL CONVENTIONAL REINFORCING STEEL SHALL MEET ASTM-A615 (GRADE 60).
4. ALL REINFORCING STEEL AND MESH SHALL BE SECURELY SUPPORTED TO PREVENT BOTH VERTICAL AND HORIZONTAL MOVEMENT DURING CONCRETE PLACEMENT.
5. THE CONTRACTOR SHALL VERIFY ALL DROPS, OFFSETS, BRICK LEDGES, DIMENSIONS AND CONFIGURATIONS. CONTRACTOR MUST BE RESPONSIBLE FOR SAME.

DAMMON ENGINEERING, INC.
www.dammonengineering.com
info@dammonengineering.com
Fax: 985.641.5950
554 Old Spanish Trail
Slidell, LA 70458
PH: 985.649.5832

REVISIONS

#	DESCRIPTION	DATE

SEAL:

STATE OF LOUISIANA
BRIAN A. MISTICH
License No. 30187
PROFESSIONAL ENGINEER

LOUISIANA DENTAL CENTER

5784 W. MAIN ST.
HOUMA, LA 70360

JOB No:	SIGN	DATE:	05-02-17
DRAWN BY:	CKD	CHECKED BY:	BAM

This plans, drawings and specifications, designs and arrangements represented thereby are property of Dammon Engineering, Inc. and are protected by copyright. Any use of such plans and specifications for any purpose other than the specific project for which they were prepared is prohibited without the express written consent of Dammon Engineering, Inc. Please contact Jack Dammon at 985.649.5832 with any questions or concerns.

SHEET TITLE:
FOUNDATION PLAN

DRAWING NUMBER:

S101

SHEET No: 1 of # 1