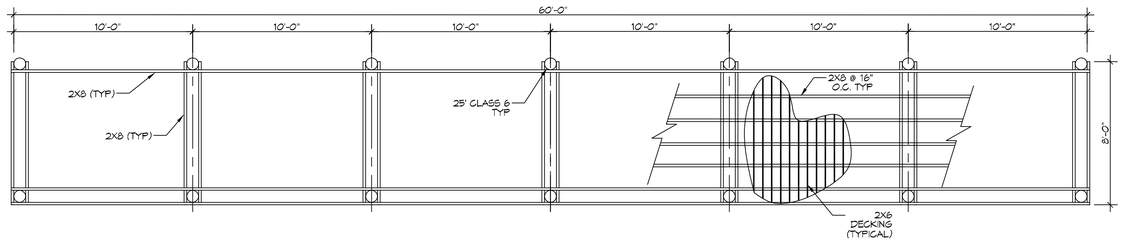

60' X 8' DOCK PILING PLAN

SCALE: 1/4" = 1'-0"

PLAN VIEW

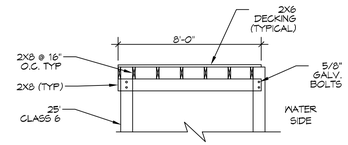

60' X 8' SECTION

SCALE: 1/4" = 1'-0"

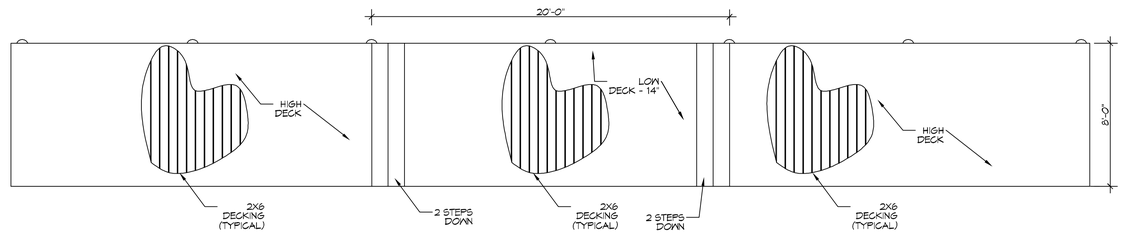

60' X 8' DOCK PLAN VIEW

SCALE: 1/4" = 1'-0"

PLAN VIEW

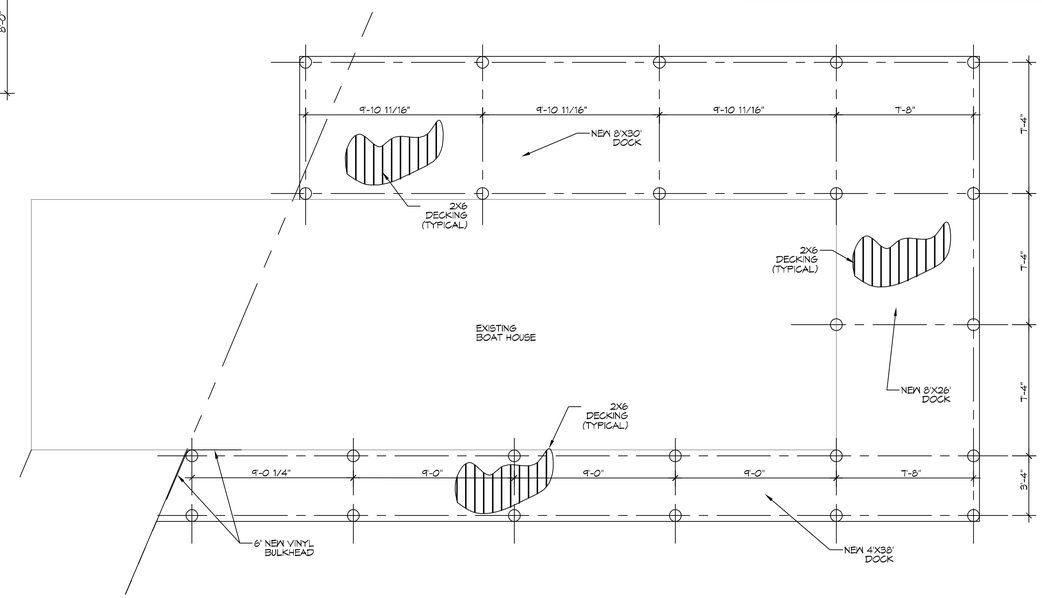

PILING PLAN AROUND EXISTING BOAT HOUSE

SCALE: 1/4" = 1'-0"

PLAN VIEW

PILING NOTES

1. PILES ARE TO BE CLASS 6 PRESSURE TREATED WITH A 6 INCH TIP AND 8" BUTT
2. ALL PILES SHALL BE DRIVEN TO REFUSAL.
3. CONTRACTOR SHALL DRIVE TEST PILE.
4. NO FIELD SUPERVISION OR INSPECTION PROVIDED UNDER THIS SEAL UNLESS OTHERWISE NOTED.
5. PILE LAYOUT MAY BE MODIFIED DUE TO ACTUAL DRIVING CONDITIONS. ENGINEER TO BE NOTIFIED ON ANY MODIFICATION.
7. A PILE BLOW COUNT LOG OF ALL PILES IS TO BE SUBMITTED TO THE ENGINEER OF RECORD. FAILURE TO SUBMIT SAID LOG WILL RELEASE THE ENGINEER OF ALL RESPONSIBILITY AFTER 5 DAYS OF INSTALLING.

GENERAL NOTES

1. ALL LUMBER SHALL BE PRESSURE TREATED WITH A RETENTION OF .4 PER C.F.
2. ALL FASTENERS SHALL BE HOT DIPPED GALVANIZED (HDG) PER ASTM A153.
3. ALL CONNECTORS SHALL BE HDG PER ASTM A653, CLASS G185 SHEET WITH 1.85 OZ/SF ZINC COATING.

WIND SPEED

THE CONSTRUCTION FOR SAID BOAT HOUSE, WIND SPEED IS 135 MPH. THIS DESIGN IS IN ACCORDANCE WITH: AMERICAN WOOD COUNCIL, WOOD FRAME CONSTRUCTION MANUAL FOR ONE AND TWO FAMILY DWELLINGS (WFCM) 2015 EDITION AS WELL AS THE INTERNATIONAL RESIDENTIAL CODE (IRC) 2015 EDITION.

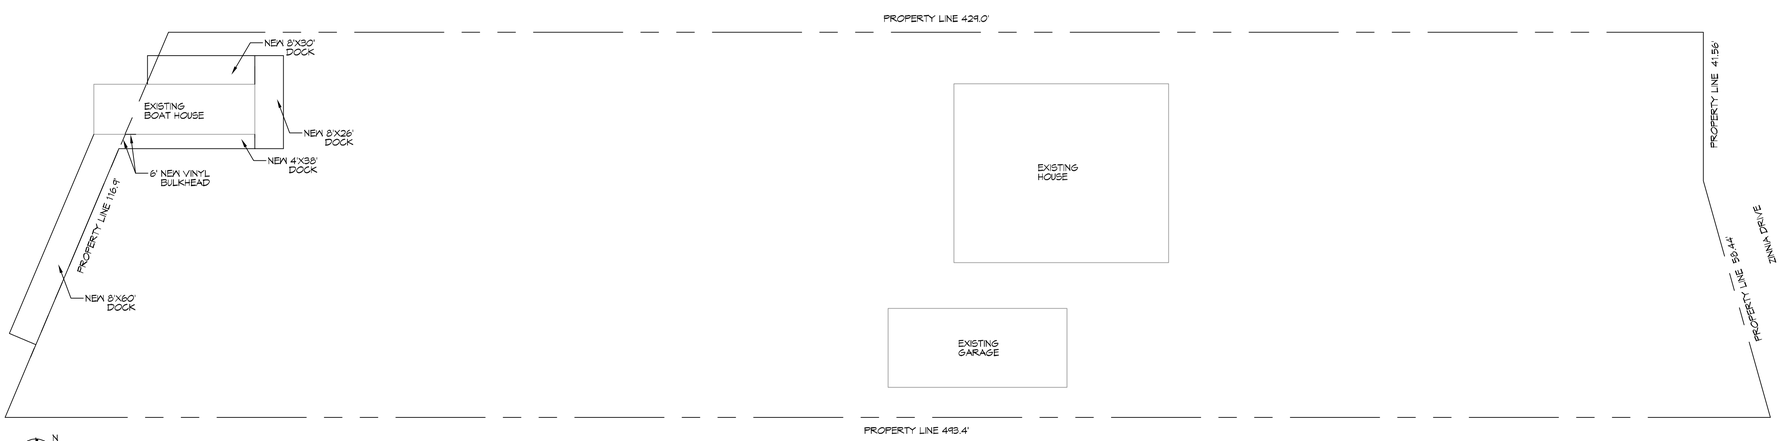

1 SITE PLAN

SCALE: 1"=20'-0"

DAMMON ENGINEERING, INC.
www.dammonengineering.com
info@dammonengineering.com
Fax: 985.641.5950
554 Old Spanish Trail
Slidell, LA 70458
PH: 985.649.5832

#	DESCRIPTION	DATE
	REVISIONS	

STATE OF LOUISIANA
BRIAN A. MISTICH
License No. 30187
PROFESSIONAL ENGINEER

NEW BOAT DOCK FOR;

LUIS SOTO

98 ZINNA DRIVE
COVINGTON LA.

JOB No:	2020	DATE:	08-03-2020
DRAWN BY:	CKD	CHECKED BY:	BAM

The client is hereby put on notice that the plans, reports and specifications prepared by Dammon Engineering, Inc. are instruments of service in respect of the client's project. These documents are not intended for use on other projects, extensions to this project, or any other project. These documents are not to be used for any purpose by anyone other than the client unless prior written permission is obtained from Dammon Engineering, Inc. and the client agrees to indemnify and hold Dammon Engineering, Inc. harmless for any reuse of or reliance upon these documents by others and for any claims or lawsuits resulting from such reuse or reliance. These documents are not to be scaled. Only those dimensions and specifications noted on these documents are to be used.

SHEET TITLE:
NEW DECK/PILING PLAN
SITE PLAN

DRAWING NUMBER:

C101

SHEET No: 1 of 1

FILE NAME: J:\ - Foundations or Structural Only\Projects\Gila Cross Service\Dr. Luis Soto\Working Folder\C100 - site Plan.dwg PLOT DATE & TIME: Monday, August 3, 2020 11:10:29 AM