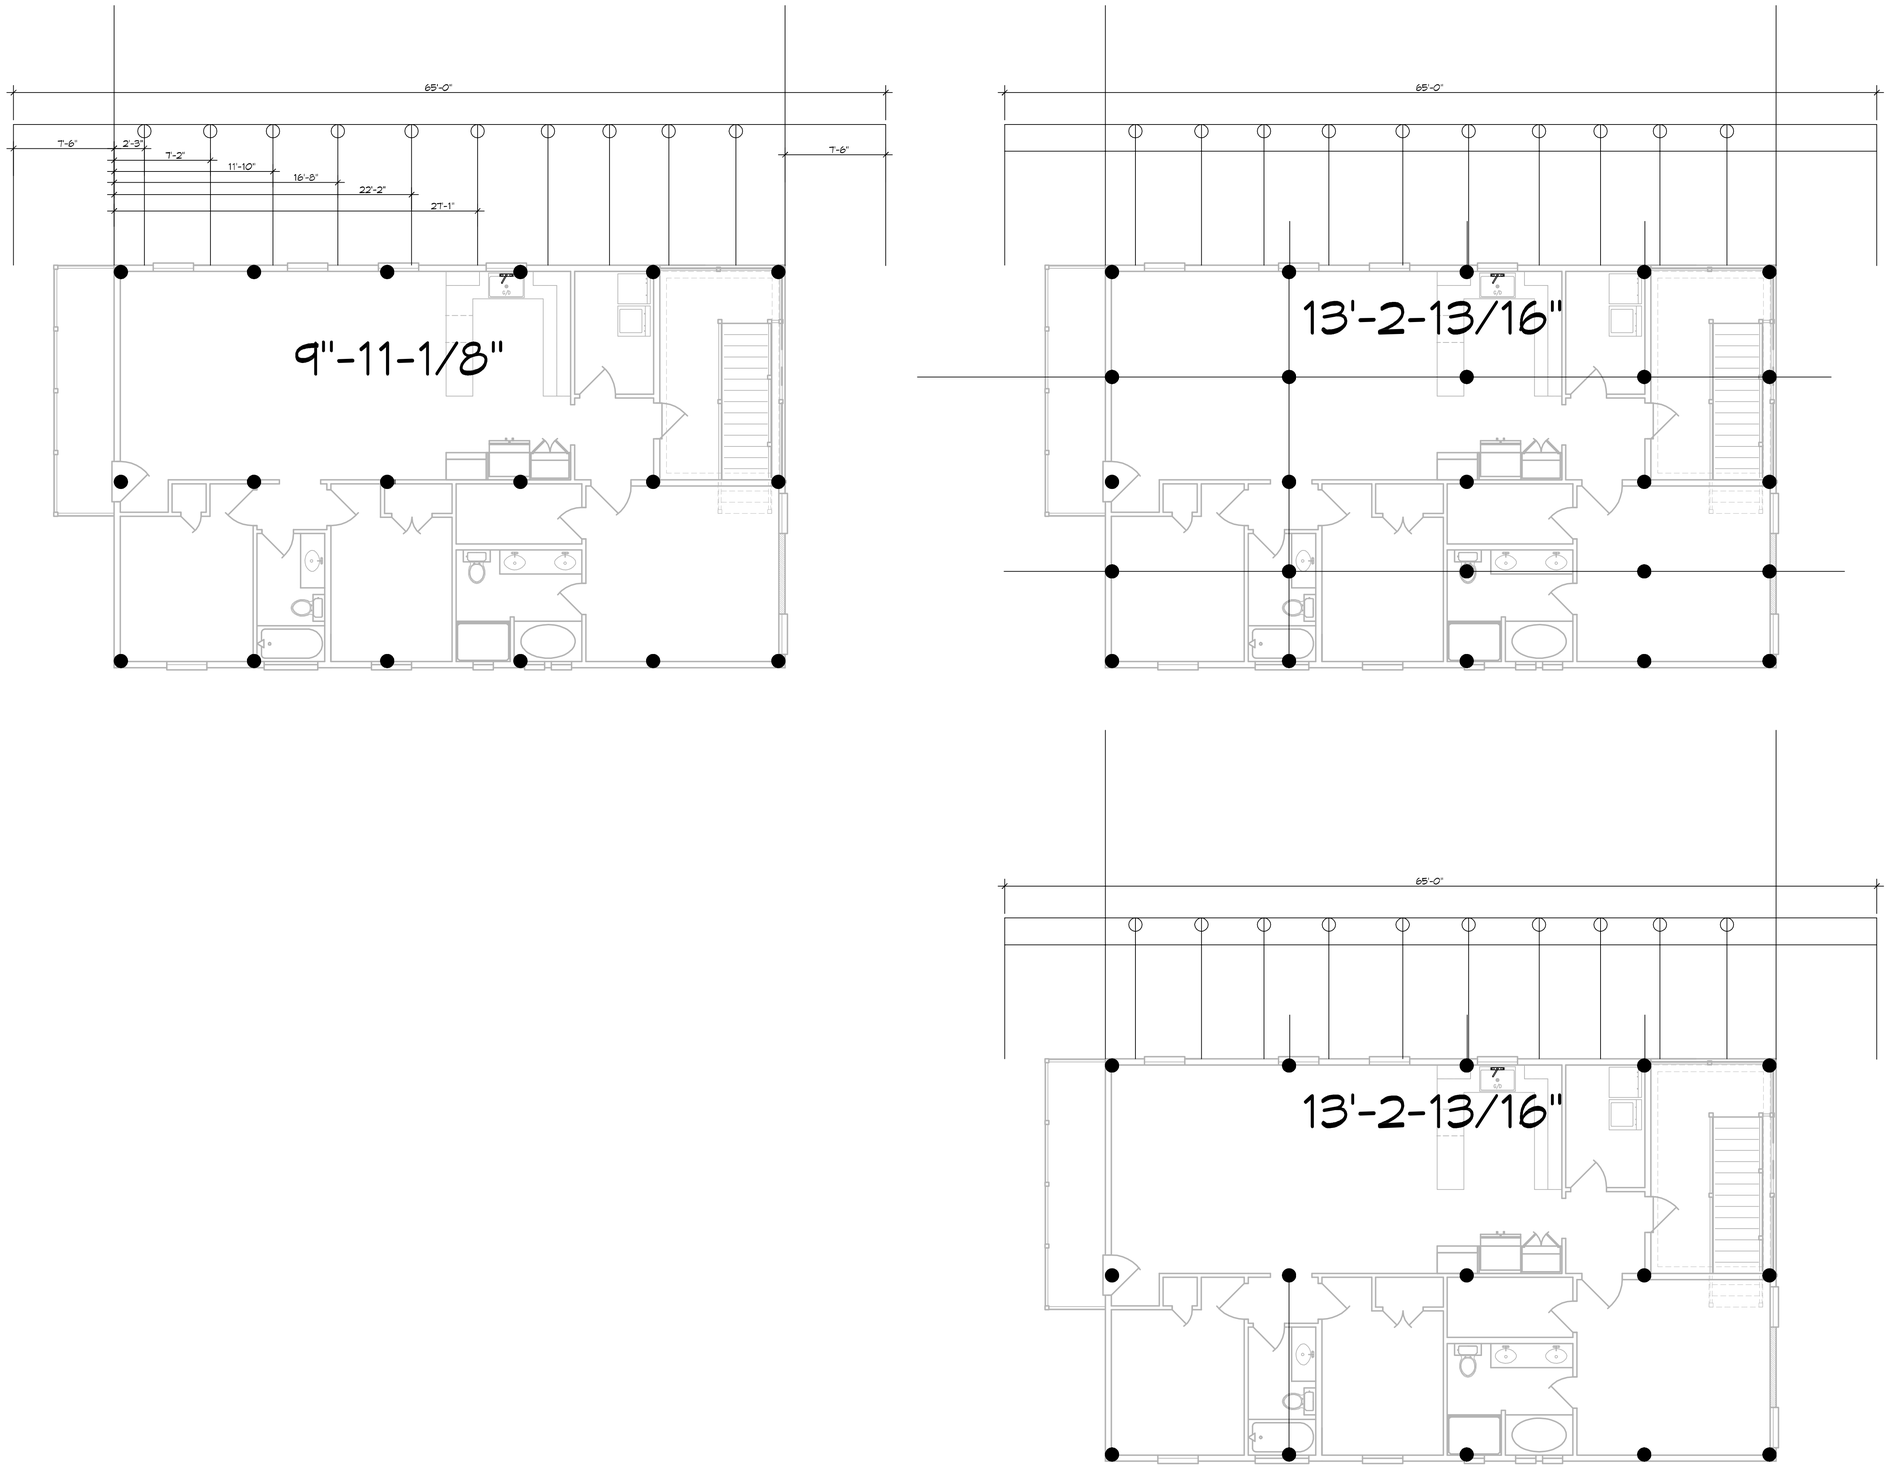

2 PILING PLAN
SCALE: 3/8"= 1'-0"

DAMMON ENGINEERING, INC.
LOUISIANA & MISSISSIPPI

www.dammonengineering.com
info@dammonengineering.com
PH: 985.649.5832

Chief Engineer: Brian Mistich, PE
554 Old Spanish Trail
Slidell, LA 70458

REVISIONS

#	DESCRIPTION	DATE

SEAL:

STRUCTURAL DWGS

JASON GAUBERT

144 TERRY DRIVE
SLIDELL, LA 70458

JOB No:	2021	DATE:	04-15-2021
DRAWN BY:	CKD	CHECKED BY:	BAM

The data shown, or given in tables, charts and diagrams represents benchmarks or minimum standards for properly engineered and installed anchors based on the information provided by the manufacturer and/or other sources deemed reliable by Dammon Engineering. The suitability and applicability of this data is the responsibility of the specifier or the authority having jurisdiction. Dammon Engineering, Inc. makes no representations or warranties as to the suitability and applicability of the information contained herein for any particular application or use.

SHEET TITLE:
PILING PLAN

DRAWING NUMBER:
S101

SHEET No: 2 of 1

FILE NAME: J:_Foundations & Structural Only\Jason Gaubert 144 Terry Dr. Slidell\Current Drawings\S101A - Piling Plan.dwg PLOT DATE & TIME: Thursday, April 15, 2021 3:52:25 PM