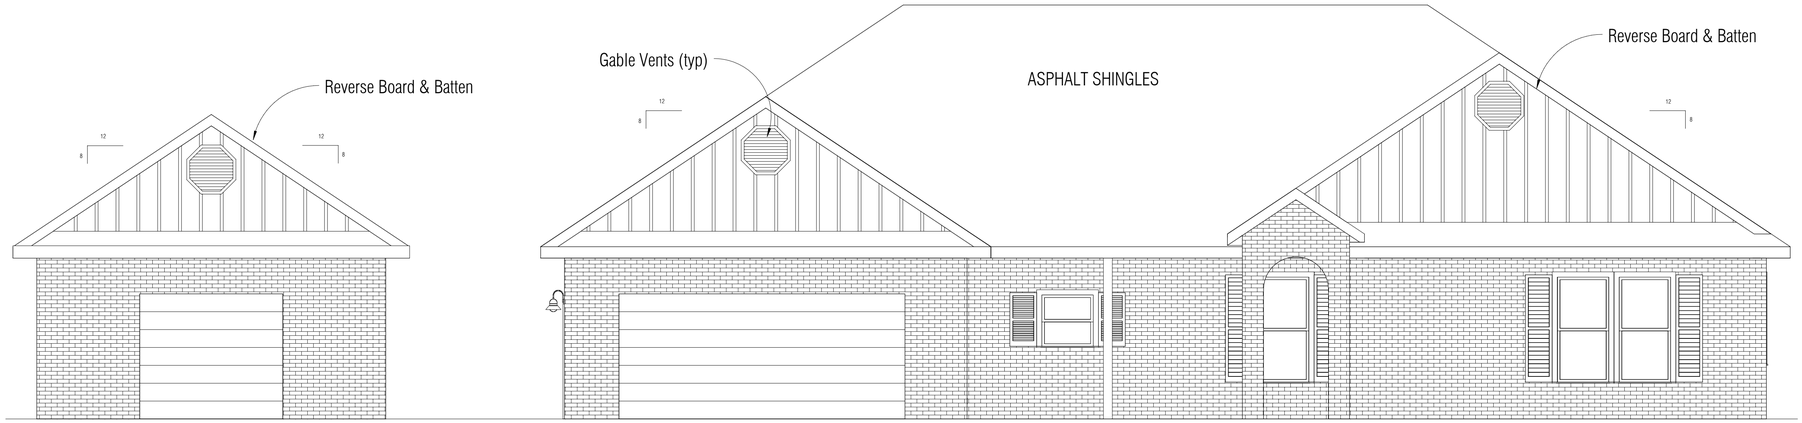

1 FRONT ELEVATION
1/4" = 1'-0"

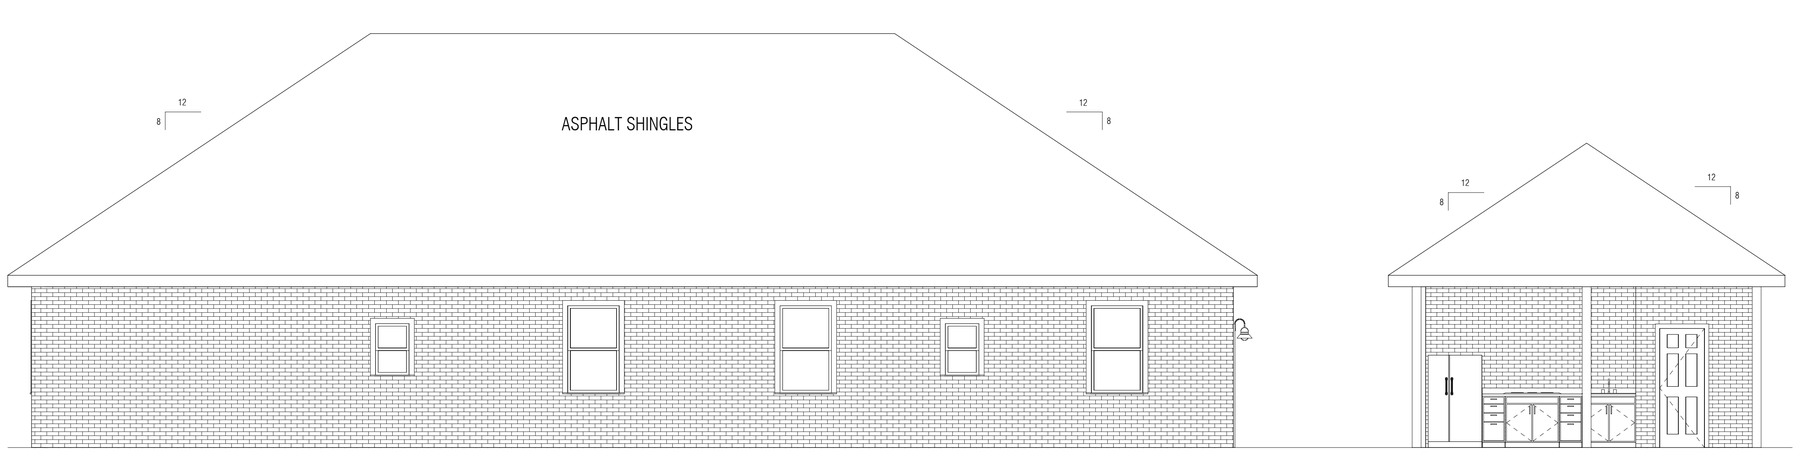

2 REAR ELEVATION
1/4" = 1'-0"

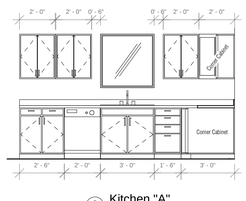

3 Kitchen "A"
1/4" = 1'-0"

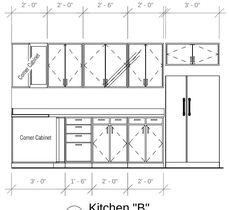

4 Kitchen "B"
1/4" = 1'-0"

5 ISLAND "A"
1/4" = 1'-0"

6 ISLAND "B"
1/4" = 1'-0"

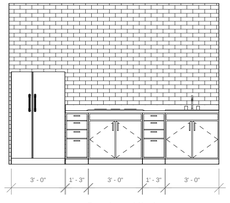

7 Outdoor Kitchen
1/4" = 1'-0"

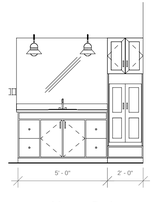

8 Master Bath
1/4" = 1'-0"

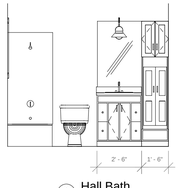

9 Hall Bath
1/4" = 1'-0"

NOTE: Although every effort has been made in preparing these plans, the contractor is ultimately responsible for checking plans for accuracy and or errors before construction begins.

No.	Description	Date

Hugo Martinez
Lot 3, OAK RANCH ESTATES, PHASE 3
St. Tammany Parish

Elevations

Project number	
Date	9/18/2023
Drawn by	
Checked by	

A103

Scale 1/4" = 1'-0"