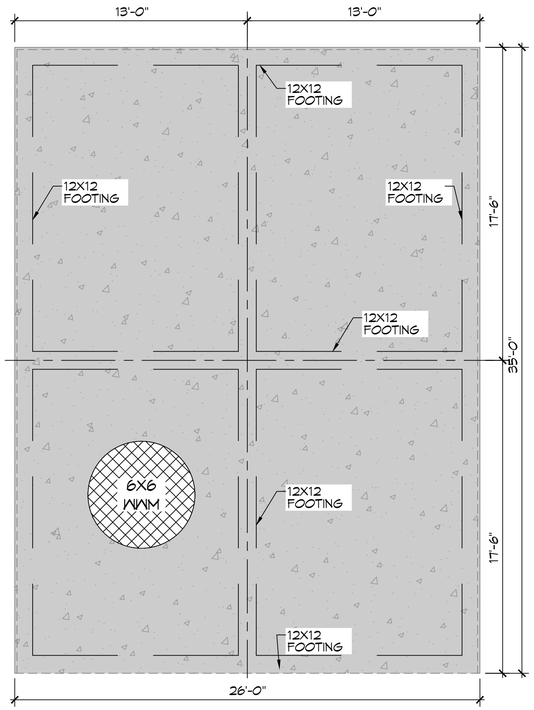

1 FOUNDATION PLAN
SCALE: 1/4" = 1'-0"

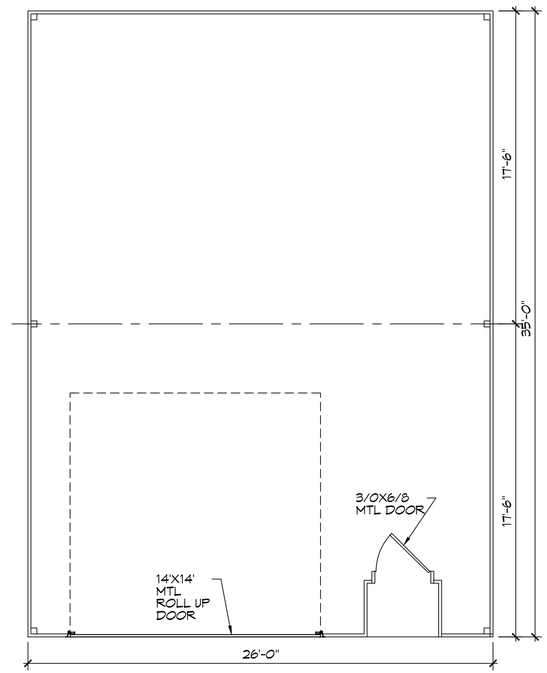

3 PLAN VIEW
SCALE: 1/4" = 1'-0"

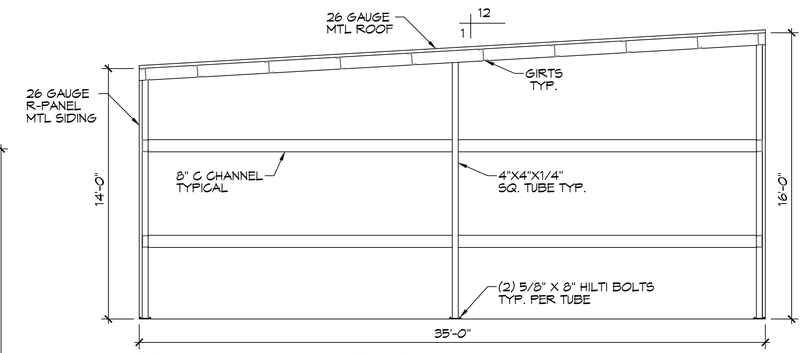

4 BUILDING SECTION
SCALE: 1/4" = 1'-0"

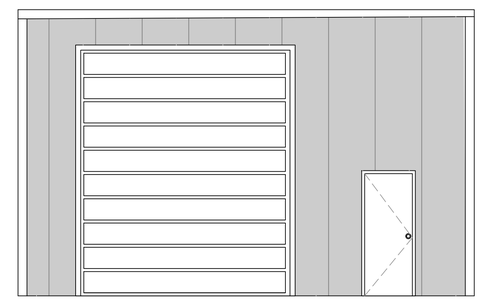

5 FRONT ELEVATION
SCALE: 1/4" = 1'-0"

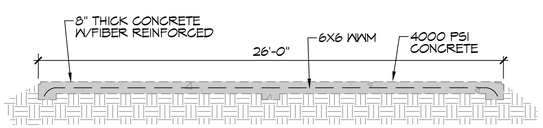

2 FOUNDATION SECTION
SCALE: 1/4" = 1'-0"

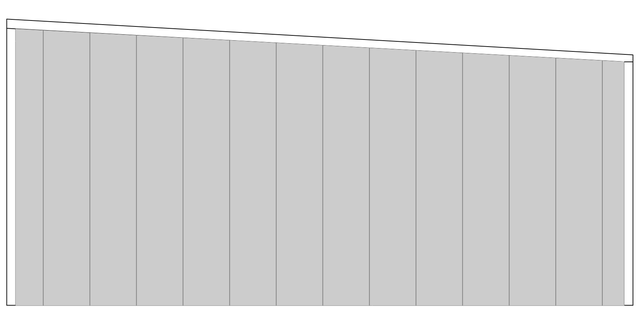

6 RIGHT ELEVATION
SCALE: 1/4" = 1'-0"

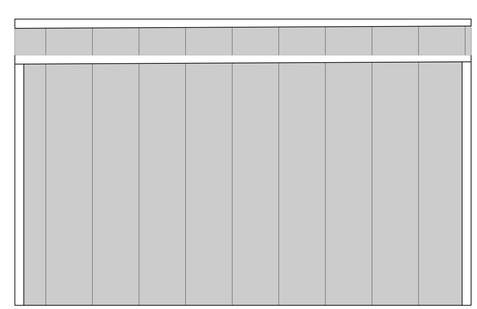

7 REAR ELEVATION
SCALE: 1/4" = 1'-0"

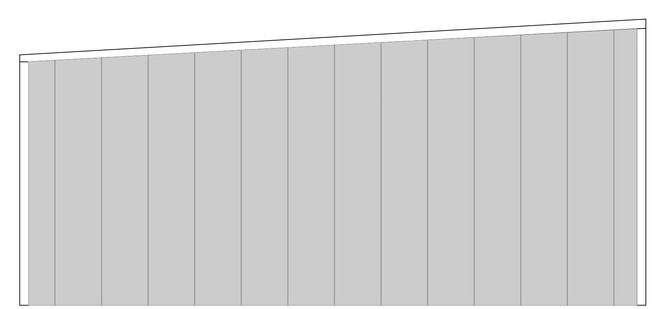

8 LEFT ELEVATION
SCALE: 1/4" = 1'-0"

WIND SPEED NOTE

THE CONSTRUCTION FOR SAID HOUSE, WIND SPEED IS 130 MPH. THIS DESIGN IS IN ACCORDANCE WITH: AMERICAN WOOD COUNCIL, WOOD FRAME CONSTRUCTION MANUAL FOR ONE AND TWO FAMILY DWELLINGS (WFCM) 2015 EDITION AS WELL AS THE INTERNATIONAL RESIDENTIAL CODE (IRC) 2015 EDITION.

DAMMON ENGINEERING, INC.
LOUISIANA & MISSISSIPPI
www.dammoneng.com
info@dammoneng.com
PH: 985.649.5832
Chief Engineer: Brian Mistich, PE
Essie Dammon Tait
Slidell, LA 70458

#	DESCRIPTION	REVISIONS	DATE

SEAL:

STATE OF LOUISIANA
BRIAN A. MISTICH
License No. 30187
PROFESSIONAL ENGINEER

EXISTING GARAGE PLAN

JIM BATES

53359 JEFFERSON AVE
SLIDELL, LA 70460

JOB No: 2022 | DATE: 12-05-2022
DRAWN BY: GKD | CHECKED BY: BAM

These documents are property of Dammon Engineering, and are not to be reproduced in whole or in part without written permission of Dammon Engineering. Dammon Engineering assumes no responsibility for any alterations made to these documents by others, or for any use of these documents on any project for which it has not been prepared and if reused without written consent.

SHEET TITLE:
GARAGE, FOUNDATION PLAN AND BLDG PLAN

DRAWING NUMBER:

S101

SHEET No: 1 of 1

FILE NAME: J:\- Foundations w Structural Only\Jim Bates Jefferson ave\working dwgs\S101 - Section View - Bam.dwg PLOT DATE & TIME: Monday, December 5, 2022 2:54:02 PM