RIVERBANK STABILIZATION & BOATHOUSE SITE PLAN

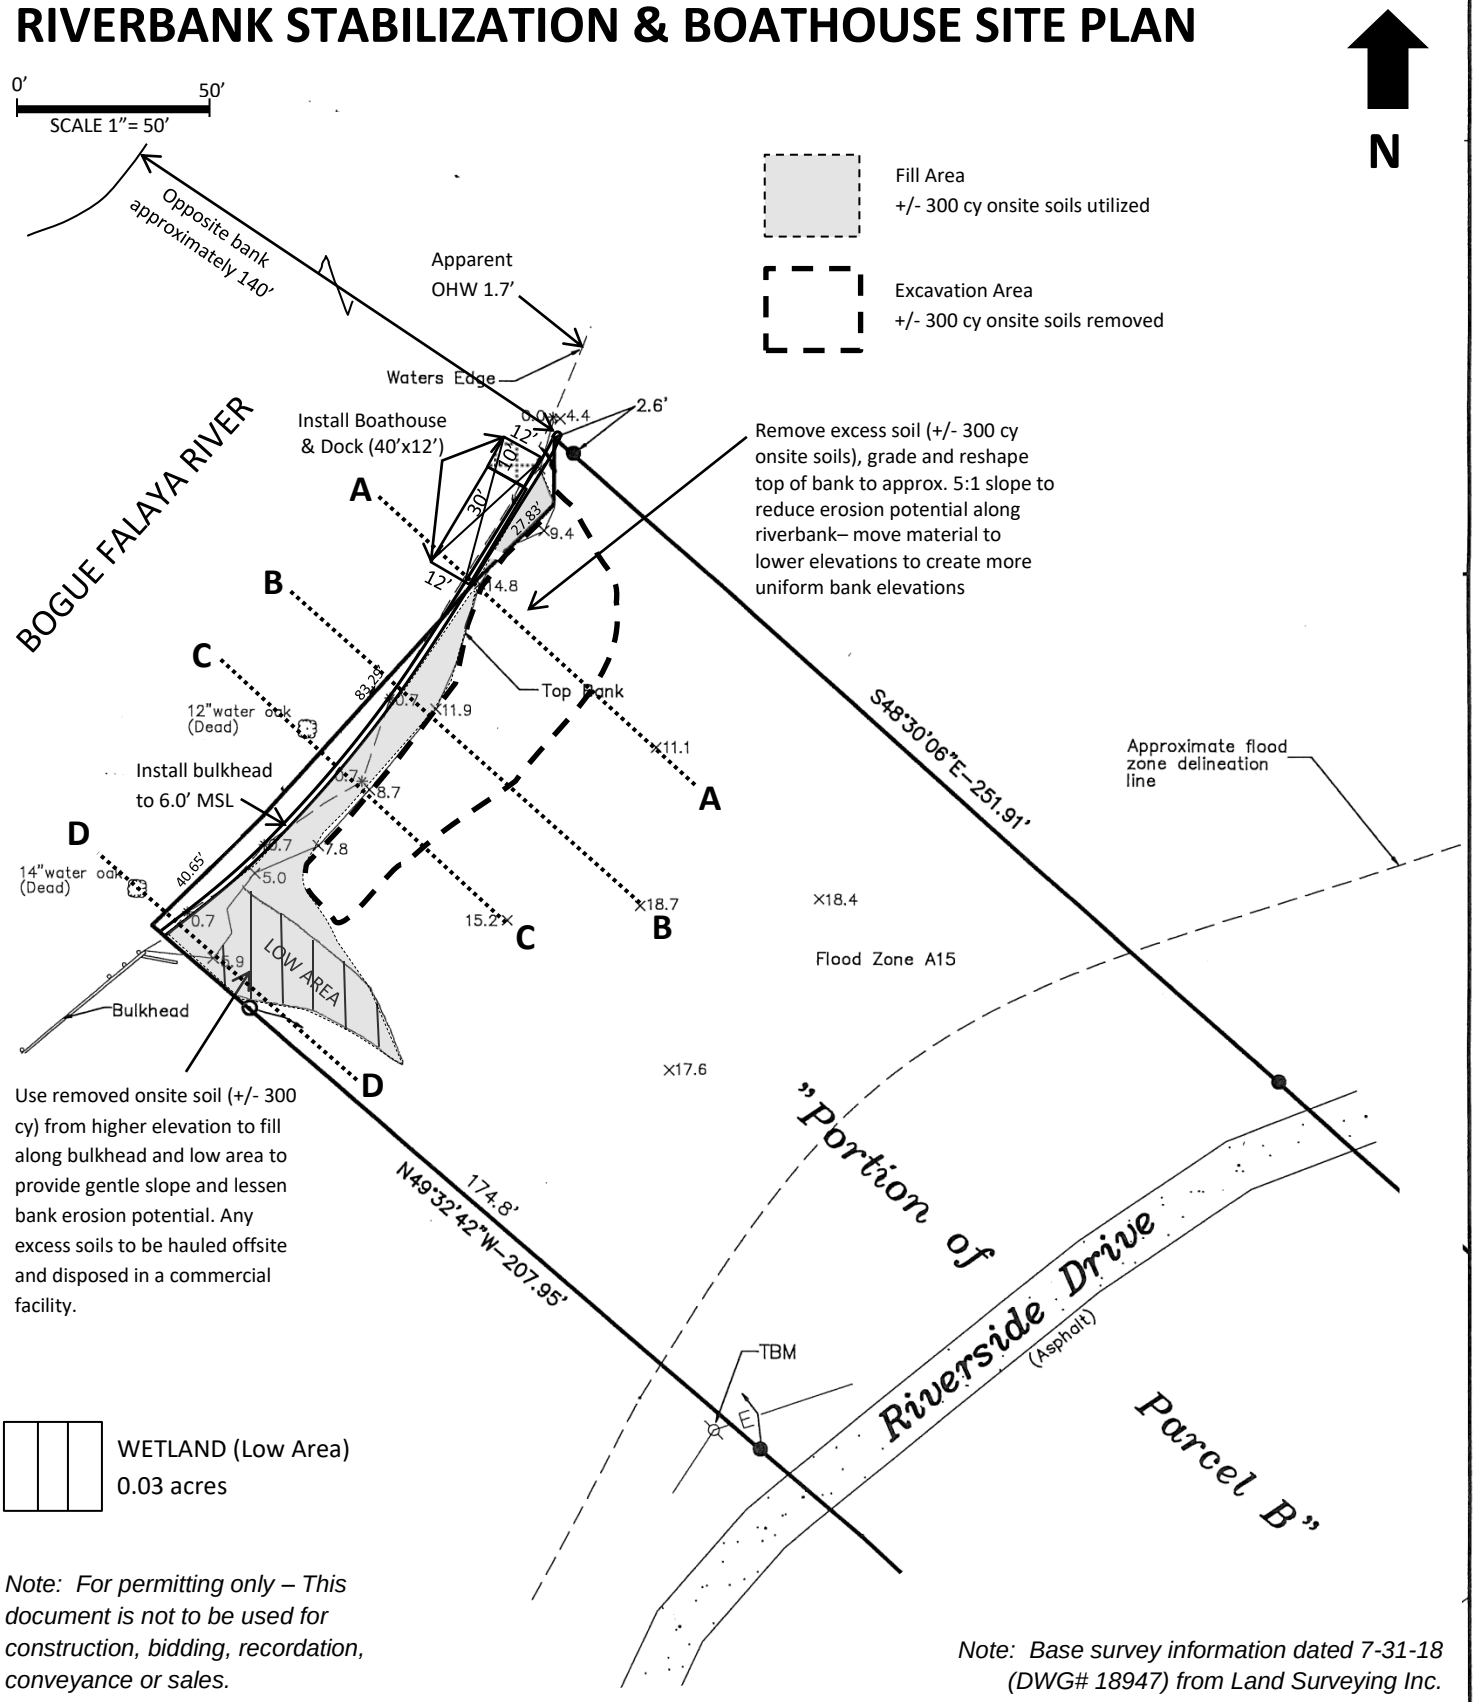

Note: For permitting only – This document is not to be used for construction, bidding, recordation, conveyance or sales.

Note: Base survey information dated 7-31-18 (DWG# 18947) from Land Surveying Inc.

SCALE: 1" = 50'

DATE: 02-28-19

J.V. Burkes & Associates
Engineering ◆ Surveying ◆ Planning ◆ Environmental
1805 Shortcut Highway
Slidell, LA 70458
Phone: (985) 649-0075
Fax: (985) 649-0154
www.jvburkes.com

Riverbank Stabilization & Boathouse Site Plan

Portion of Parcel B in Sec. 42–T7S–R11E, Near Covington, St. Tammany Parish, LA for John Ernst