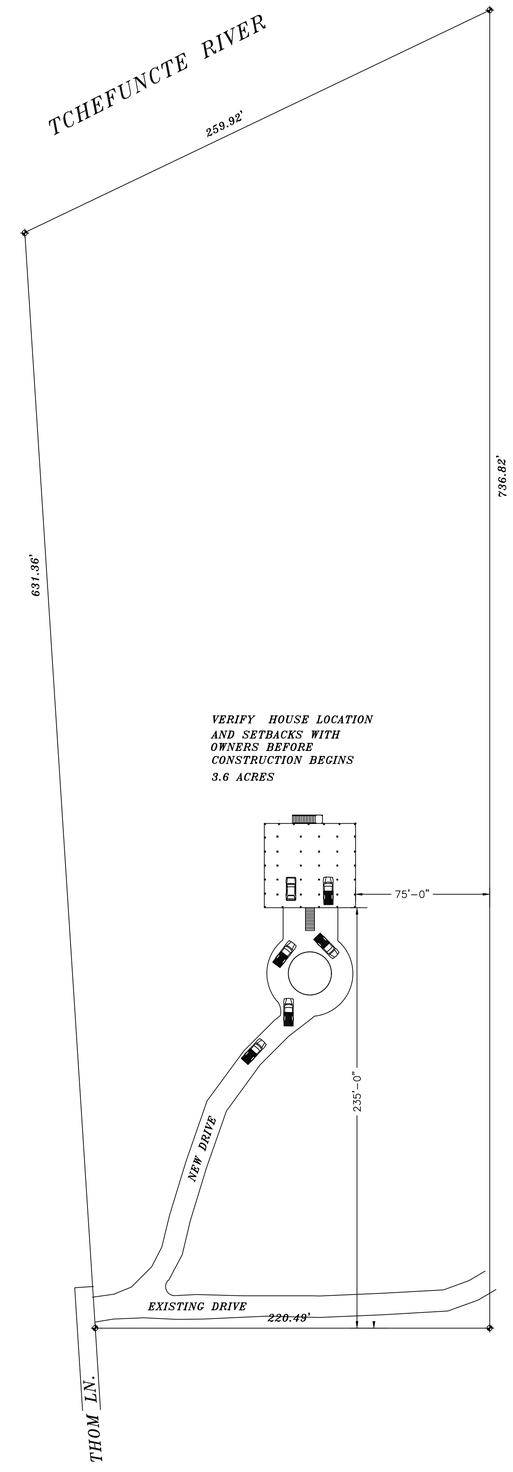

1. SITE PLAN
SCALE 1" = 40'-0"

D&D DESIGNS LLC

22247 7TH. STREET
ABITA SPRINGS, LA
70420
(985) 893-2074

DRAWING RELEASED FOR:

- PRELIMINARY– NOT FOR CONSTRUCTION ☐
- PRICING: NOT FOR CONSTRUCTION ☐
- FOR CONSTRUCTION ☒

DRAWING RELEASE DATES

NO.	DATE	PURPOSE
1.	4-17-2023	
2.	4-18-2023	
3.	4-19-2023	
4.	4-26-2023	
5.	4-28-2023	
6.		

JOHN AND LAURA FONTENOT

SHEET NO. A1
OF: