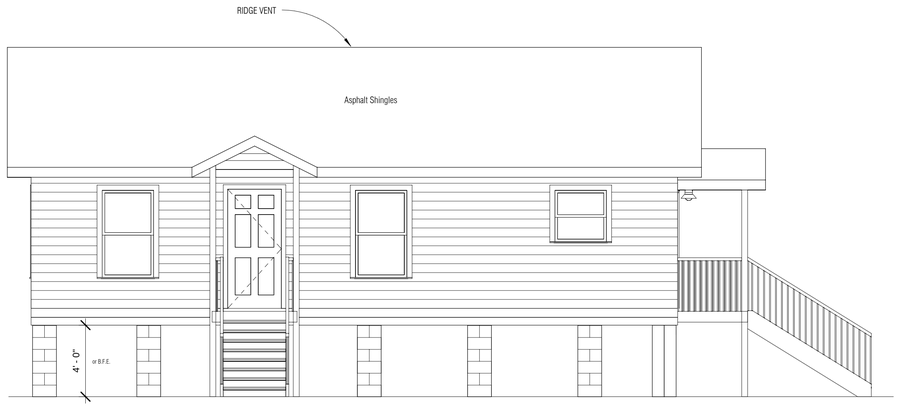

1 FRONT ELEVATION
1/4" = 1'-0"

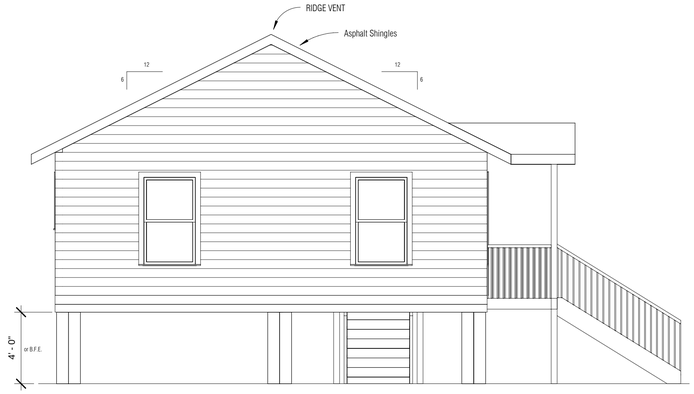

4 LEFT ELEVATION
1/4" = 1'-0"

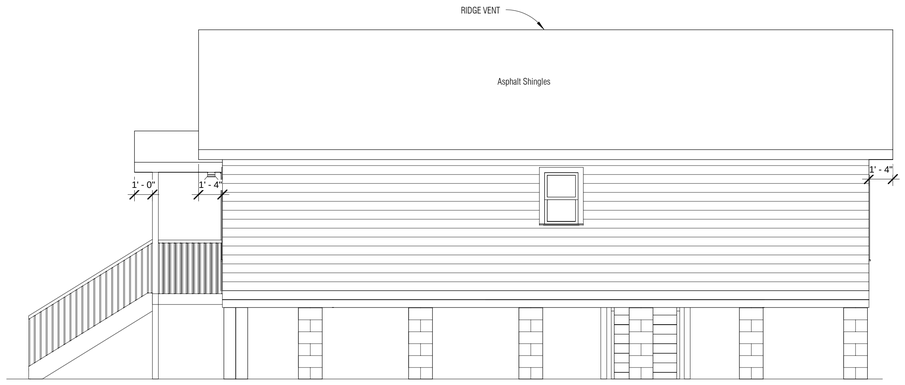

2 REAR ELEVATION
1/4" = 1'-0"

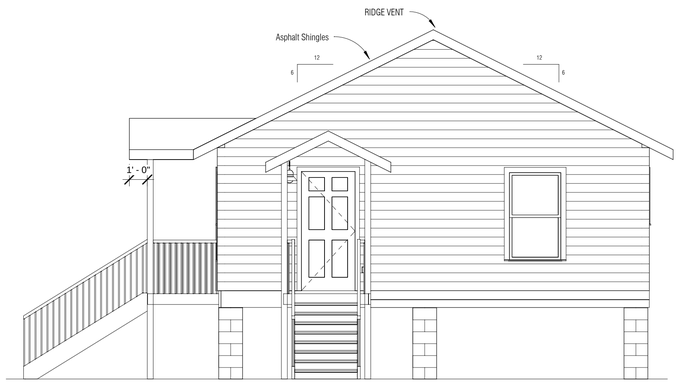

3 RIGHT ELEVATION
1/4" = 1'-0"

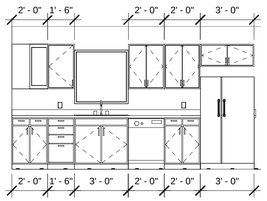

5 Kitchen "A"
1/4" = 1'-0"

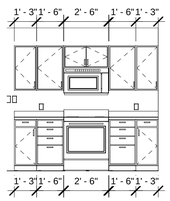

7 Kitchen "B"
1/4" = 1'-0"

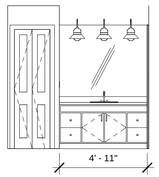

8 Bath
1/4" = 1'-0"

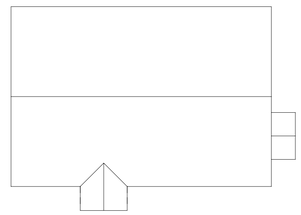

6 ROOF PLAN
3/32" = 1'-0"

No copies, transmissions, reproductions, or electronic manipulation of any portion of these drawings in whole or in part are to be made without the expressed written permission of Cramer Design. All designs indicated in these drawings are property of Cramer Design.

NOTE: Although every effort has been made in preparing these plans, the contractor is ultimately responsible for checking plans for accuracy and or errors before construction begins.

No.	Description	Date

LeLand Cox
1185 S Walnut St Slidell, La. 70460

Elevations

Project number	0123
Date	1/11/23
Drawn by	JC
Checked by	JC

A103

Scale As indicated