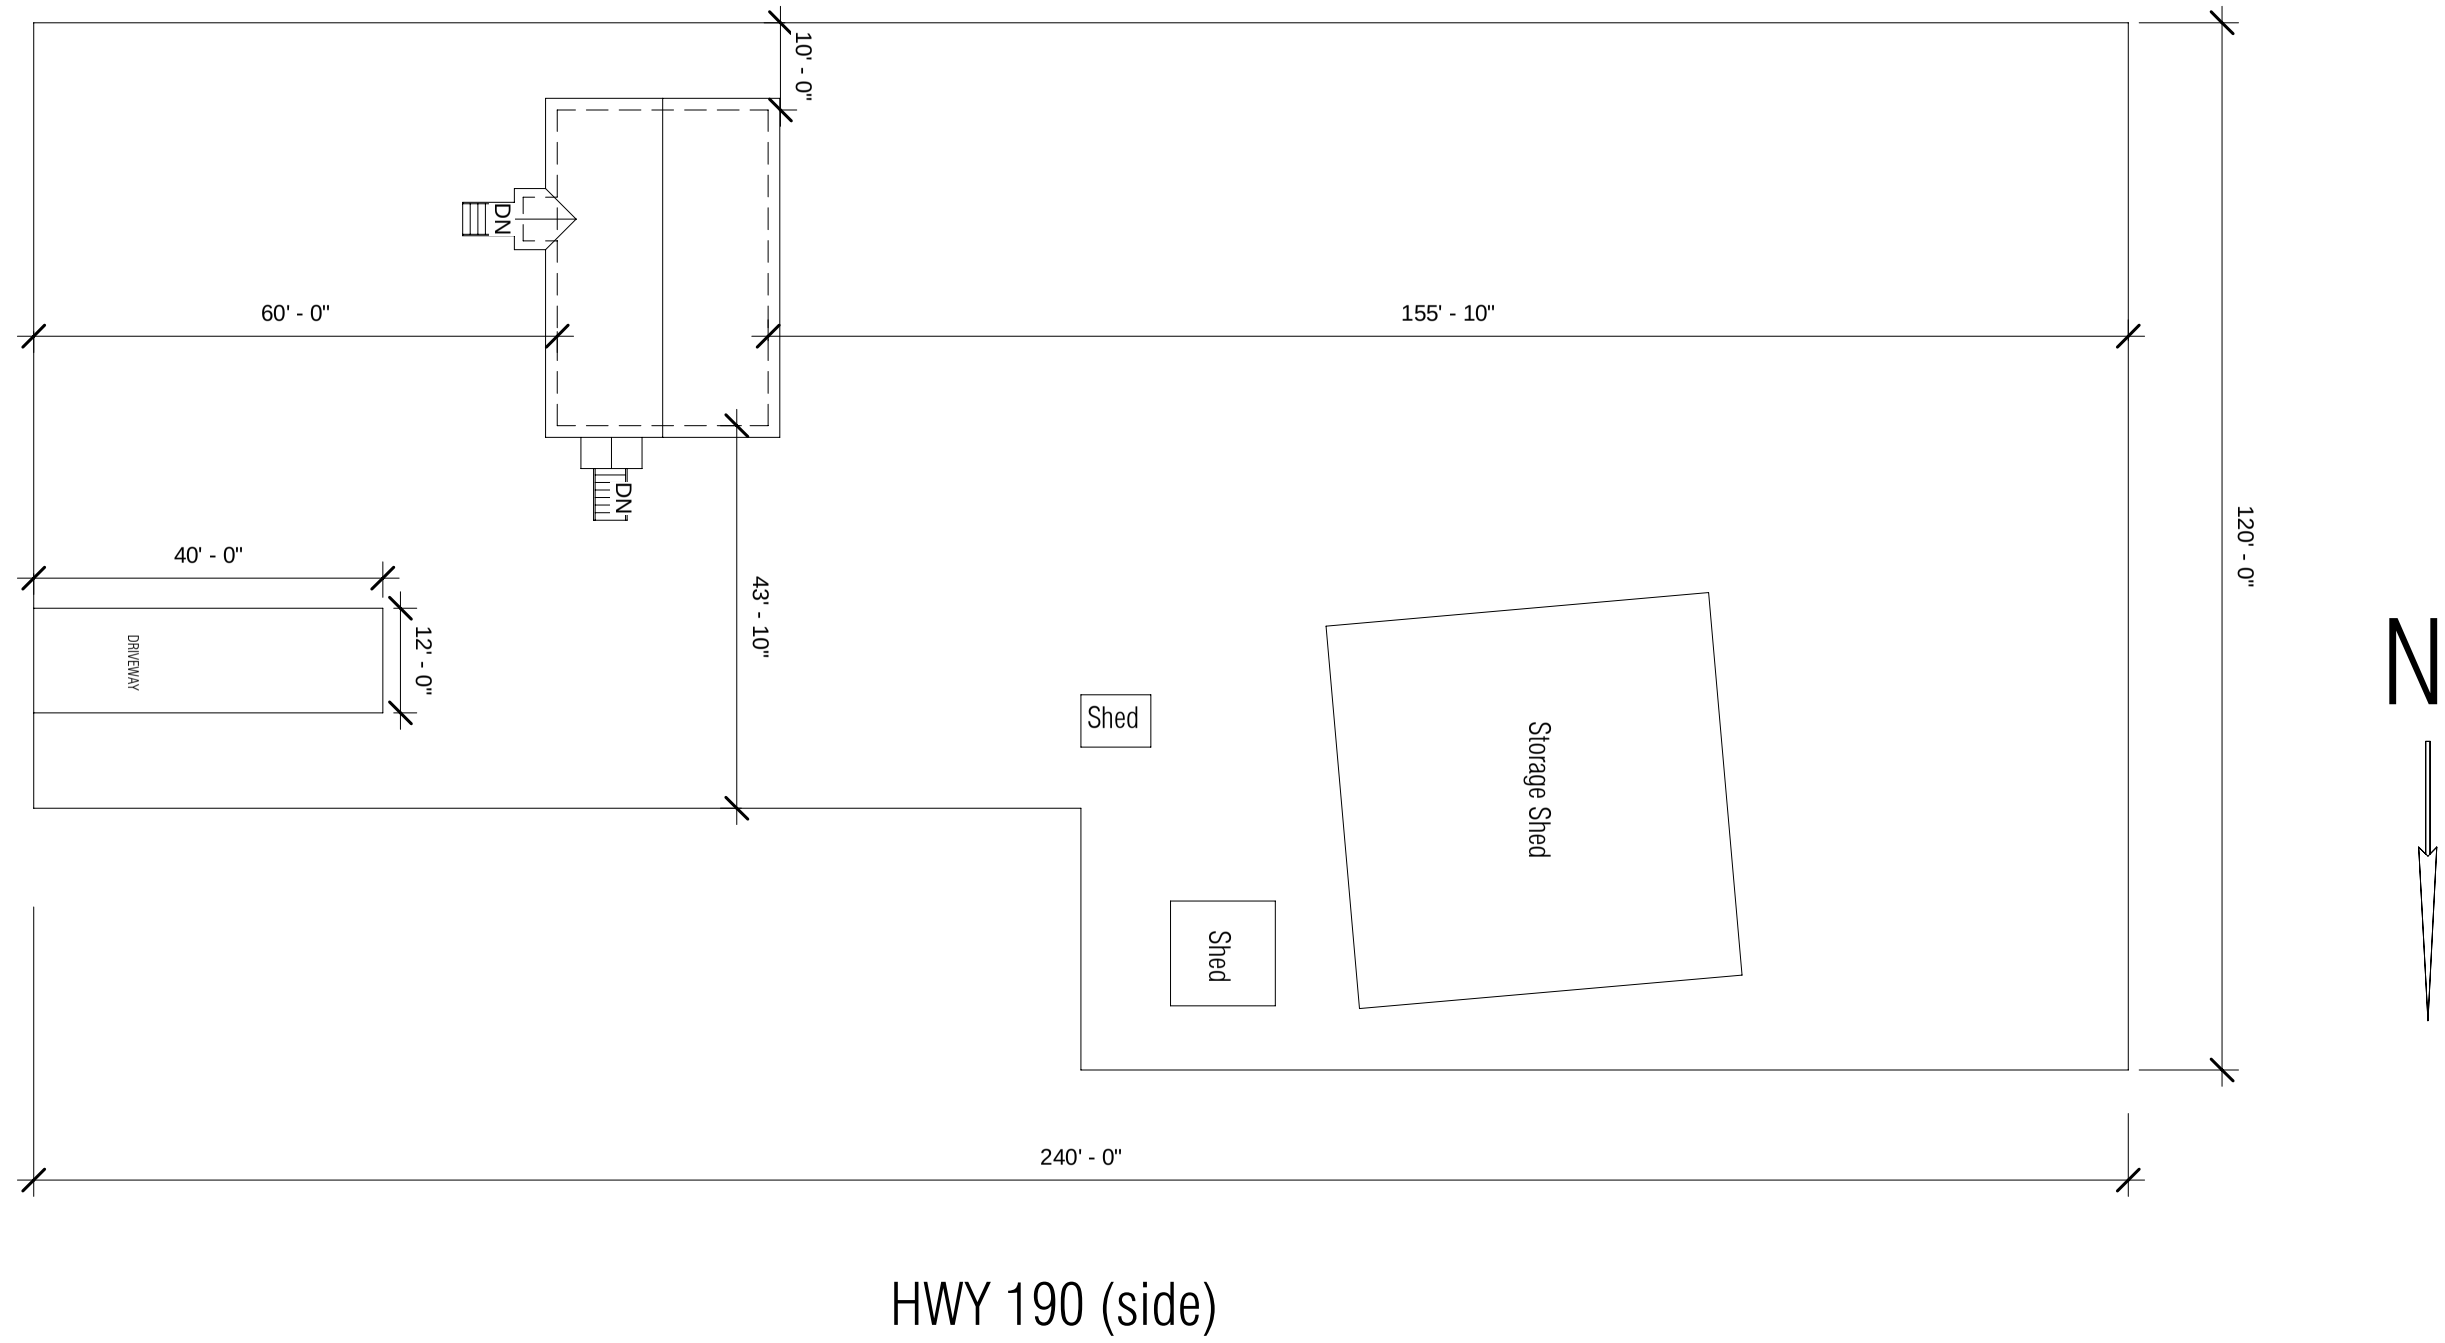

1 PLOT PLAN
1" = 20'-0"

LeLand Cox
1185 S Walnut St Slidell, La. 70460

Plot Plan

Project number 0123	A100
Date 1/11/23	
Drawn by	
Checked by	Scale 1" = 20'-0"