EXISTING RESIDENCE THIS SIDE

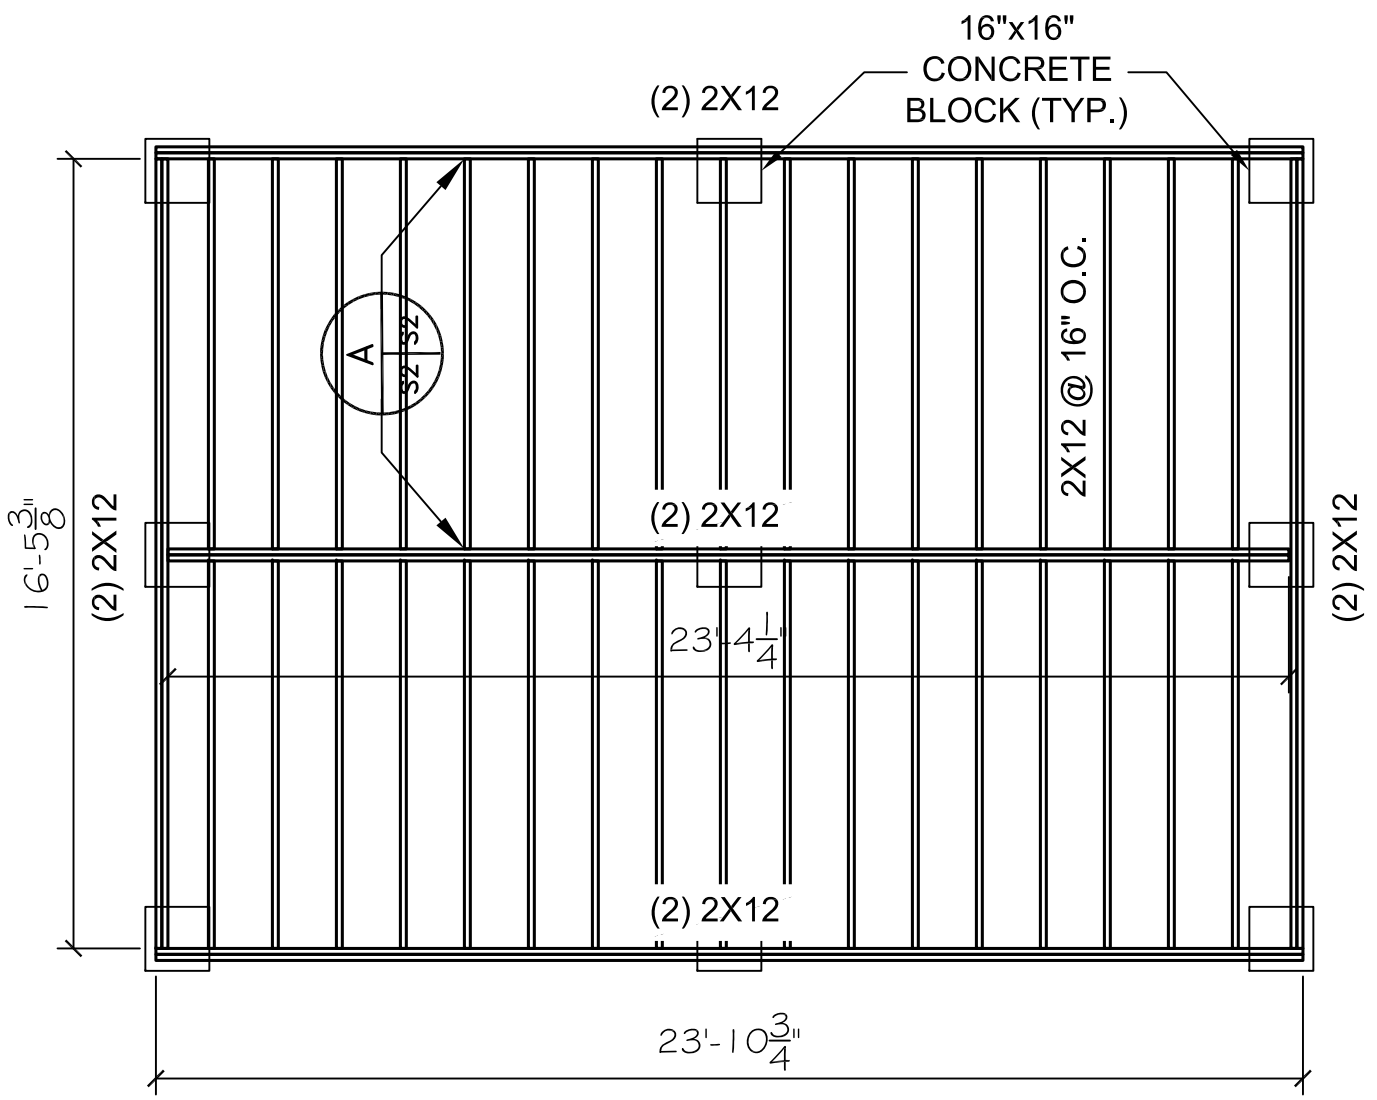

N

SUB-FLOOR PLAN

SCALE: 1/4" = 1'-0"

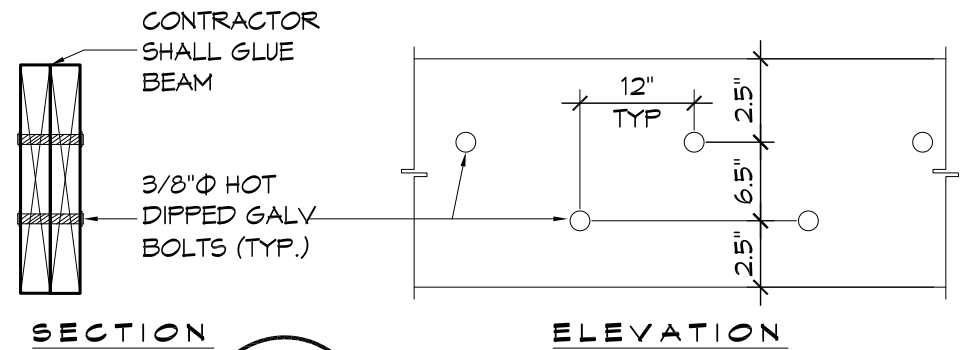

B SECTION
S2 S2 N.T.S.

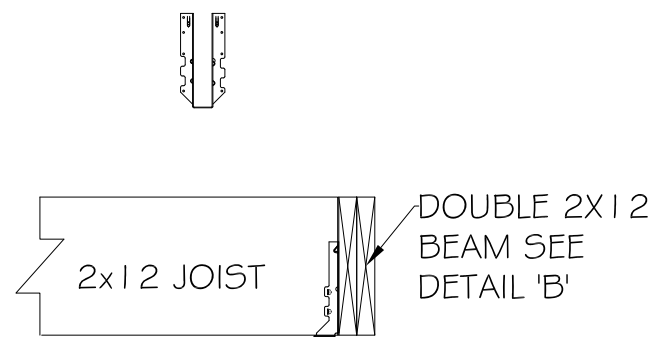

LUS 210 SIMPSON JOIST HANGER

A DETAIL
S2 S2 N.T.S.

DAMMON ENGINEERING, INC.
Architects & Engineers
www.dammonengineering.com
info@dammonengineering.com
Phone: 985.649.5832
Fax: 985.641.5950
Chief Engineer: Brian Mistich, PE
554 Old Spanish Trail
Slidell, LA 70458

RESIDENTIAL FOUNDATION
SUE GILLY
4118 ST. LOUIS ST.
SLIDELL LA. 70461

DATE:
JOB No:

DRAWING NUMBER S-2