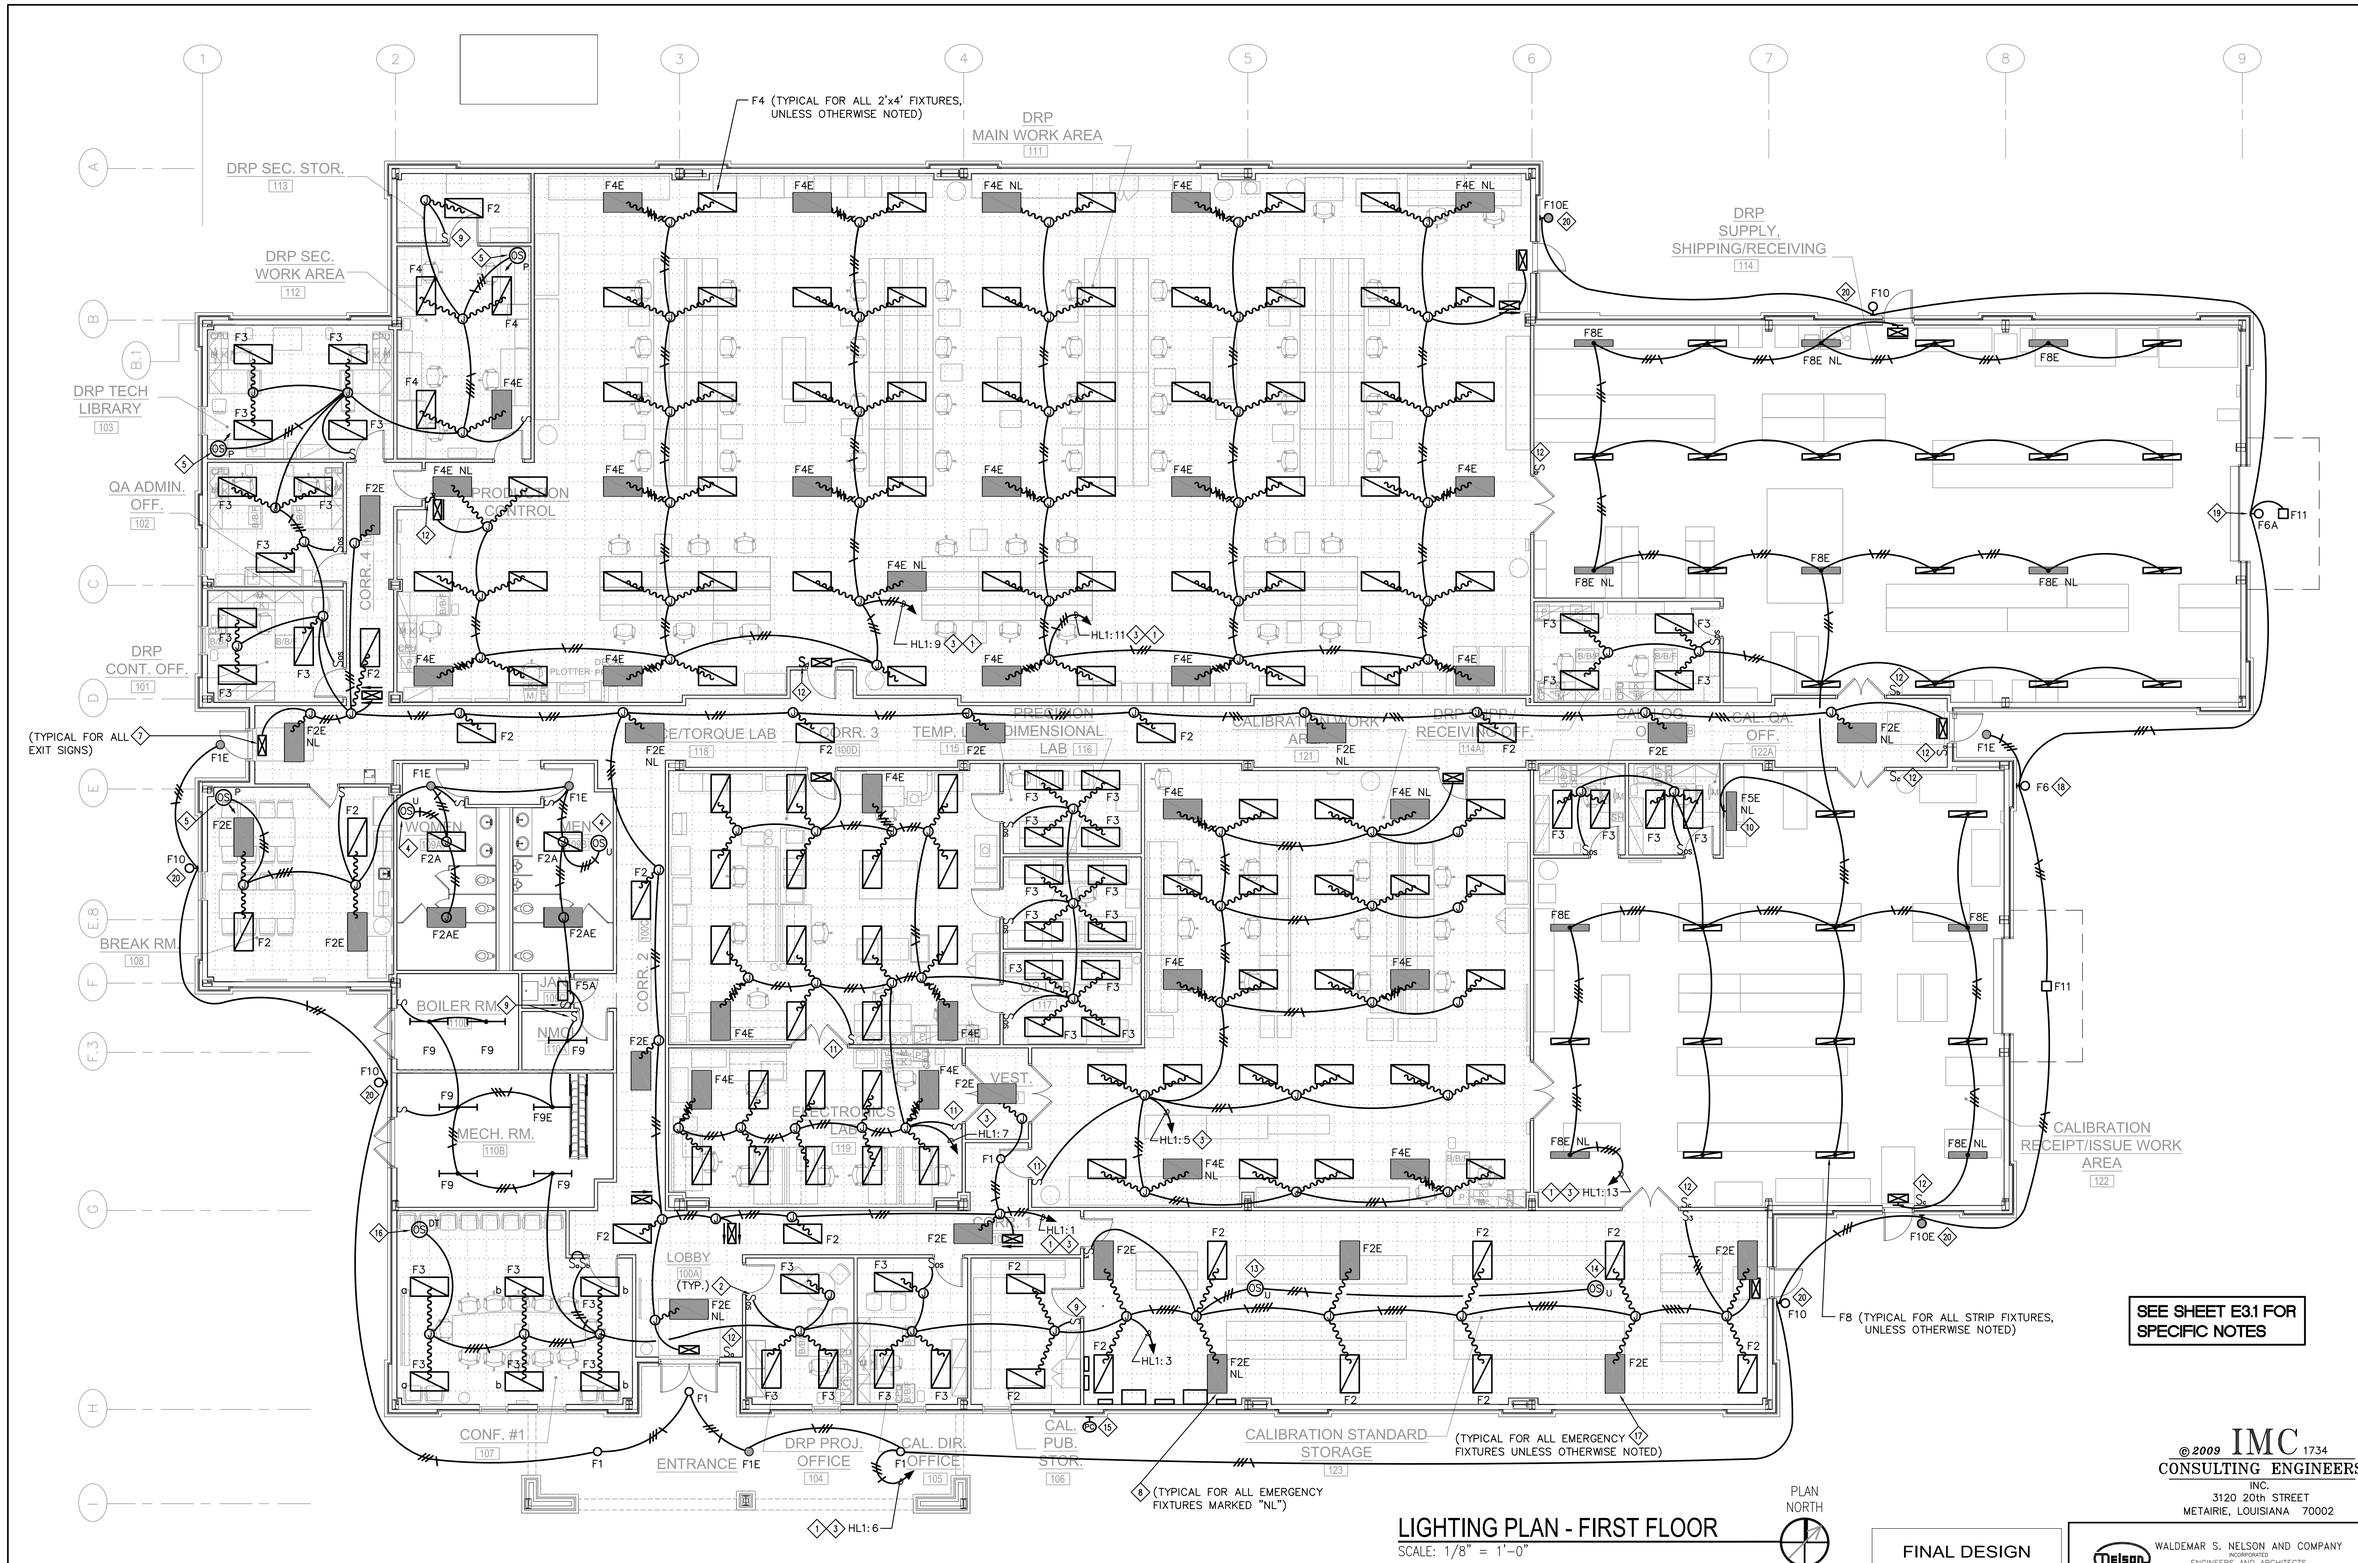

SEE SHEET E3.1 FOR SPECIFIC NOTES

LIGHTING PLAN - FIRST FLOOR

SCALE: 1/8" = 1'-0"

FINAL DESIGN
Oct 29, 2009

© 2009 IMC 1734
CONSULTING ENGINEERS
INC.
3120 20th STREET
METAIRIE, LOUISIANA 70002

WALDEMAR S. NELSON AND COMPANY
INCORPORATED
ENGINEERS AND ARCHITECTS
1200 ST. CHARLES AVE. NEW ORLEANS, LA.

BROADMOOR
BUILDING by DESIGN
BROADMOOR, L.L.C.
2740 North Arnoult Road
Metairie, Louisiana 70002
www.broadmoorllc.com

DRAWING REVISIONS

REV.	DESCRIPTION	PREP. BY	DATE	APPRVD.
0	FINAL DESIGN	T.N.	10/29/09	P.S.

Belle Chasse, Louisiana
NAS JRB New Orleans

NAVAIRSEFAC CALIBRATION BLDG.
LIGHTING PLAN – FIRST FLOOR

DATE: AUGUST 14, 2008
APPROVED
EFD FOR COMMANDER, NAVFAC

NAVFAC
Naval Facilities Engineering Command
Southeast Division, Jacksonville, FL

STATE OF LOUISIANA
Richard E. Nichols
Reg. No. 25896
REGISTERED PROFESSIONAL ENGINEER
10-29-09

RECORD DRAWING DATE XX–XXX–20XX	
CODE I.D. NO.	
DRAWING SIZE:	D
SPEC. NO. 06–	
CONSTRN. CONTR. NO.	N62467–
NAVFAC DRAWING NO.	15030963
SHEET	OF
	E–3.0