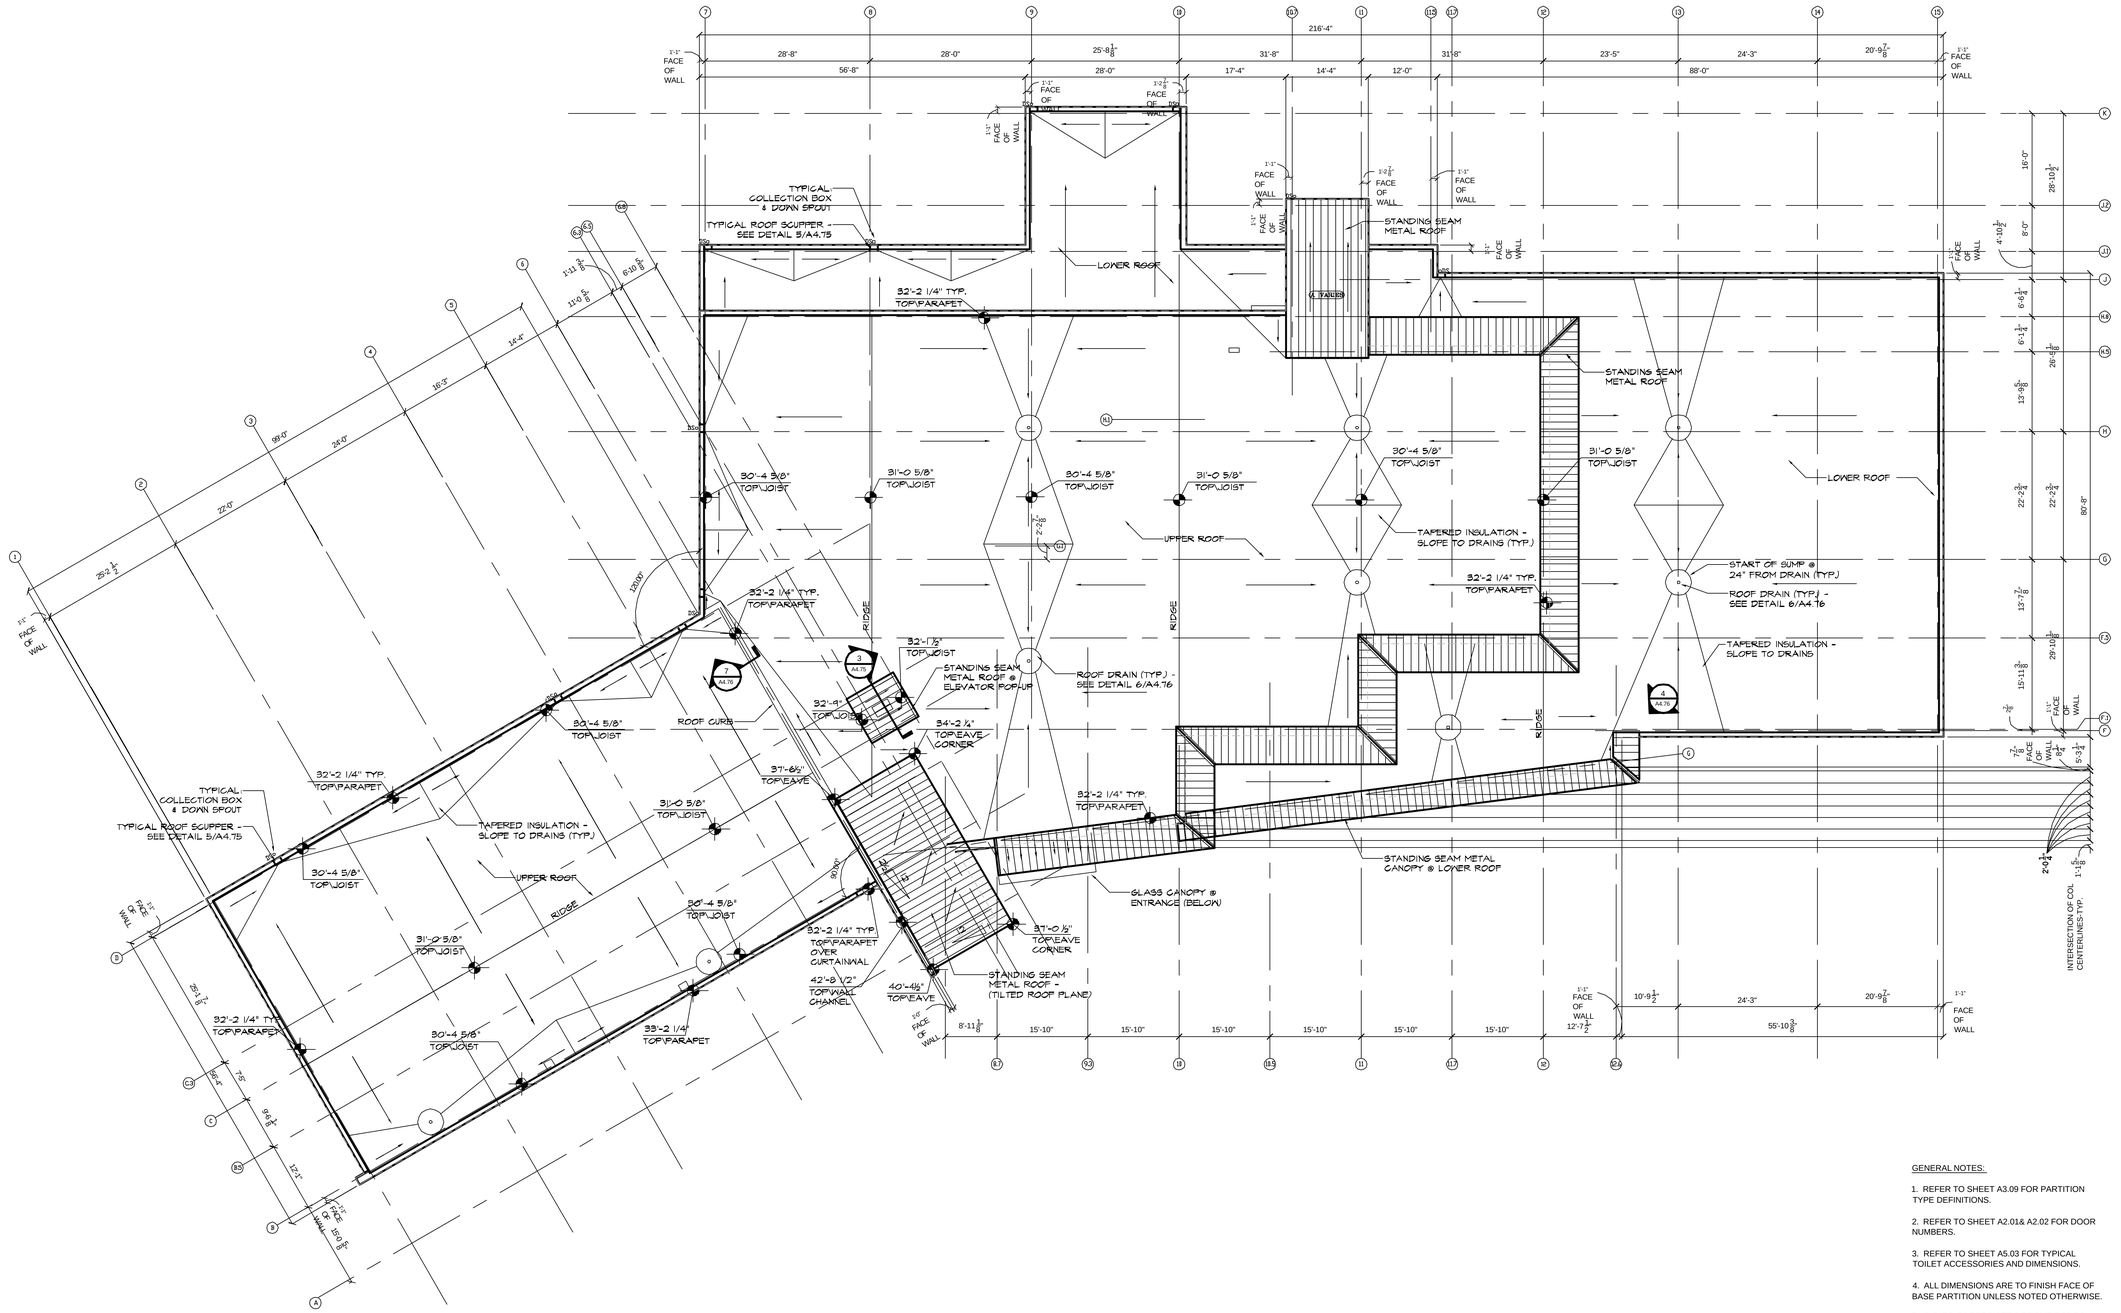

1 A2.03 ROOF PLAN 3/32"=1'-0"

GENERAL NOTES:

1. REFER TO SHEET A3.09 FOR PARTITION TYPE DEFINITIONS.

2. REFER TO SHEET A2.01& A2.02 FOR DOOR NUMBERS.

3. REFER TO SHEET A5.03 FOR TYPICAL TOILET ACCESSORIES AND DIMENSIONS.

4. ALL DIMENSIONS ARE TO FINISH FACE OF BASE PARTITION UNLESS NOTED OTHERWISE.

5. G.C. TO COORDINATE & PROVIDE 20 GA. GALV. SHEET METAL BLOCKING OR FIRE / TERMITE TREATED WOOD BLOCKING AS REQUIRED AT ALL ACCESSORIES, CASEWORK, & OWNER PROVIDED EQUIPMENT, TO BE INSTALLED BY CONTRACTOR.

6. REFER TO LIFE SAFETY PLAN A1.01 & A1.02 FOR HOURLY RATED WALL AND SMOKE PARTITION LOCATIONS. NOTIFY ARCHITECT OF ANY DISCREPANCIES WITHIN ENLARGED PLAN PARTITION CALL OUTS FOR CLARIFICATION.

7. SEE SHEET A3.01& A3.02 FOR FINISH FLOOR SCHEDULES.

RCL
CONSULTANTS, L.L.C.
Planning
Architecture
Engineering
Construction Management

RICHARD C. LAMBERT
CONSULTANTS, L.L.C.

521 N. Causeway Blvd.
Mandeville, LA 70448
985-727-4440
Fax: 985-727-4467

#1 Poydras St., Ste. 1400 #10
New Orleans, LA 70130
504-837-7346

This drawing and design is the exclusive property of Richard C. Lambert Consultants, LLC and may not be reproduced or used without authorization and written permission. © 2007

RCLC
Project Number: 0687

Date Issued: 05/15/07
Drawn By: VFA & JMS
Checked By: RLE

Revisions:

ST. TAMMANY PARISH SHERIFF'S OFFICE

BROWNSWITCH ROAD
SLIDELL, LOUISIANA

CONSTRUCTION DOCUMENTS

ROOF PLAN

Sheet Number:

A2.03

Copyright 2007