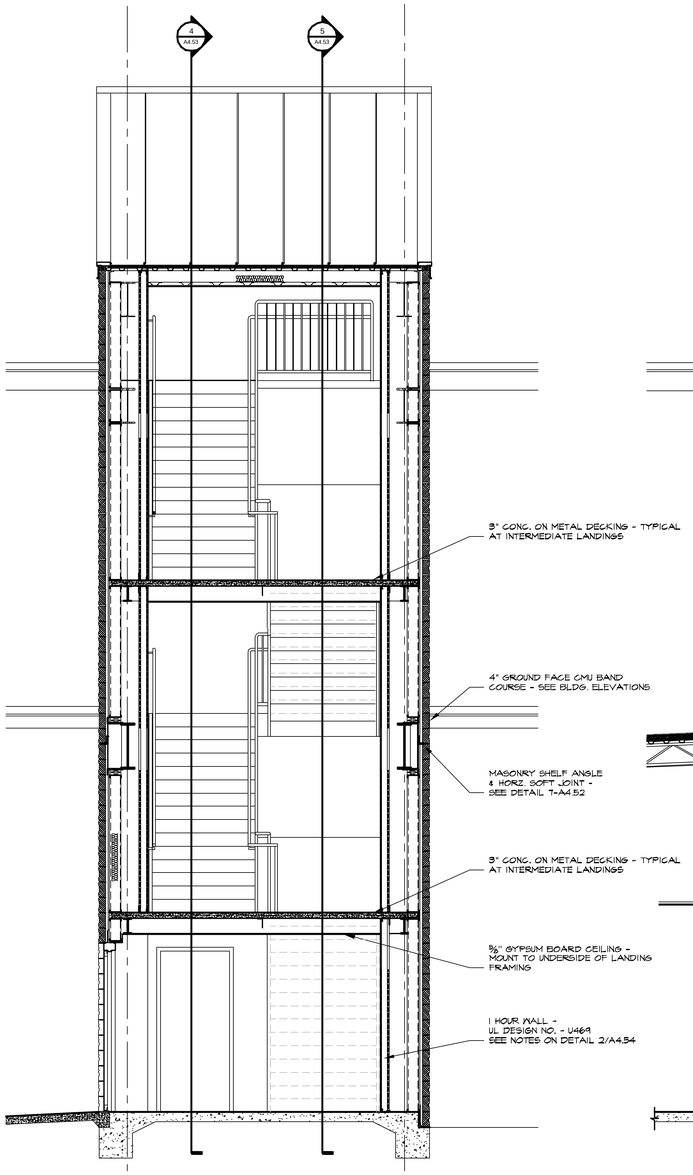

3 A4.54 SECTION (FIRE STAIR #2)
SCALE: 3/8"=1'-0"

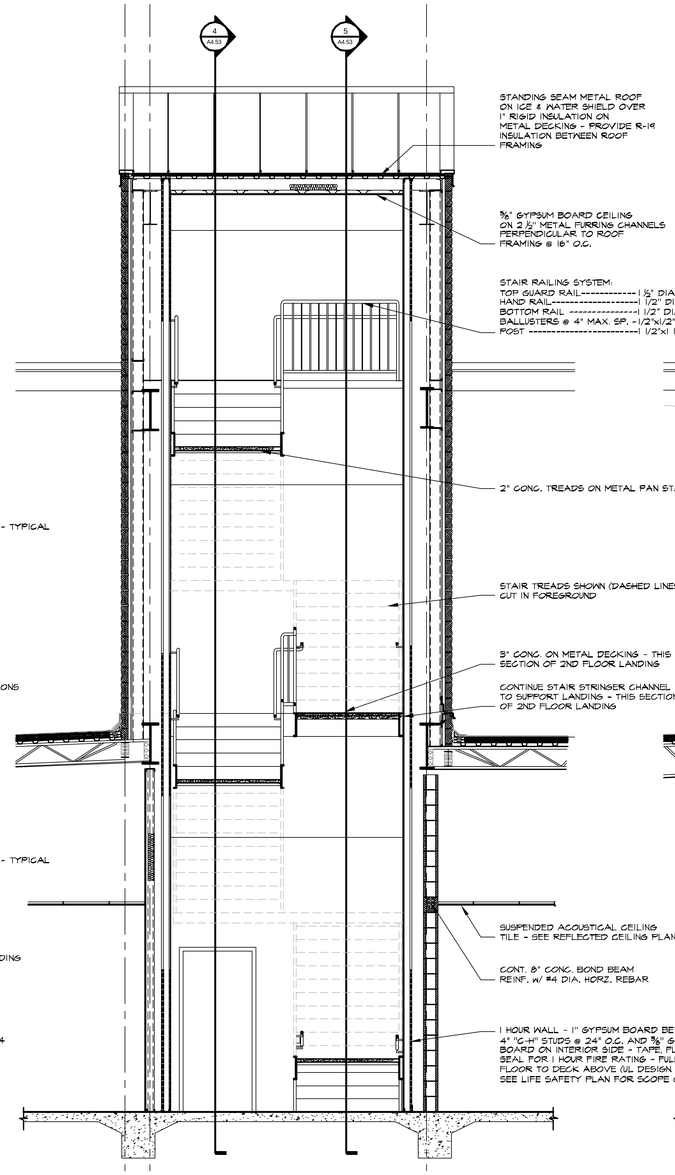

2 A4.54 SECTION (FIRE STAIR #2)
SCALE: 3/8"=1'-0"

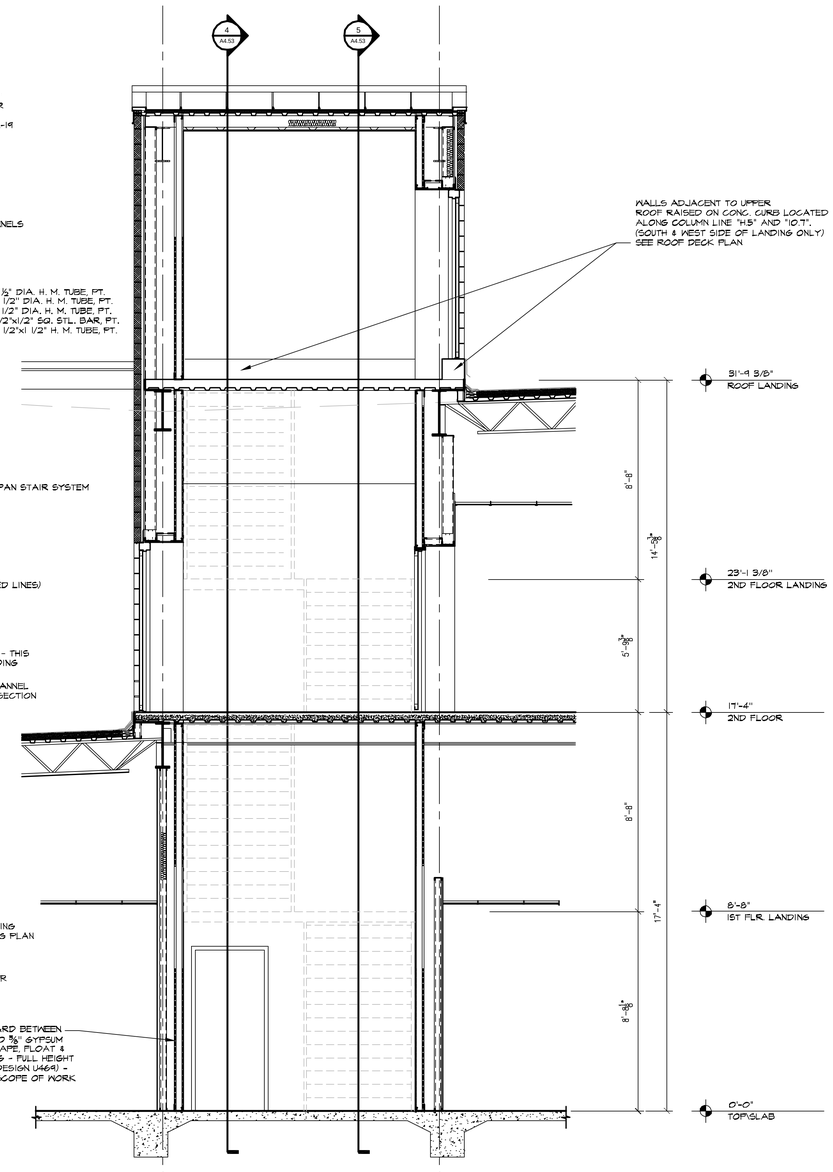

1 A4.54 SECTION (FIRE STAIR #2)
SCALE: 3/8"=1'-0"

RCL
CONSULTANTS, L.L.C.
Planning
Architecture
Engineering
Construction Management

RICHARD C. LAMBERT
CONSULTANTS, L.L.C.

521 N. Causeway Blvd.
Mandeville, LA 70448
985-727-4440
Fax: 985-727-4467

#1 Poydras St., Ste. 1400 #10
New Orleans, LA 70130
504-837-7346

This drawing and design is the exclusive property of Richard C. Lambert Consultants, LLC and may not be reproduced or used without authorization and written permission. © 2007

RCLC
Project Number: 0687

Date Issued: 05/15/07
Drawn By: VFA & JMS
Checked By: RLE

Revisions:

ST. TAMMANY PARISH SHERIFF'S OFFICE

BROWNSWITCH ROAD
SLIDELL, LOUISIANA

CONSTRUCTION DOCUMENTS

STAIR DETAILS

Sheet Number:
A4.54

Copyright 2007