A	2SPG232F501-UNV-1/2EB		DAY-BRITE	2X4 2L T8 FLUORESCENT LAY IN TROFFER WITH MINIMUM 0.125" THICKNESS LOUVER.
A	131-232-A		TEXAS FLUORESCENT	
B	CM6-F226-H67		CAPRI	RECESSED COMPACT FLUORESCENT DOWNLIGHT 6" 2L 26W HORIZONTAL-WHEAT REFLECTOR,
B	6HF226QE4/6HFSWTPF		PATHWAY	WHITE TRIM RING
C	CM6-FV42-V67		CAPRI	RECESSED COMPACT FLUORESCENT DOWNLIGHT 6" 1L 42W VERTICAL - WHEAT REFLECTOR,
C	6VFTX2E4WQ/6VFWDSWTPF		PATHWAY	WHITE TRIM RING
D	SB24-D-4-ET5-PRT-C-BW-ED		LINEAR LIGHTING	2X4 2L 4L F32W T8 FLUORESCENT BASKET LAYIN WITH RECTANGULAR PERFORATIONS
D	2AVSO432PMW-UNV-1/4EB		DAY-BRITE LIGHTING	
E	TO BE SPECIFIED BY ARCHITECT. ALLOW $300.00 FIXTURE MATERIAL COST ONLY. NOT INCLUDING LAMPS, HARDWARE, SUPPORTS, TAX, SHIPPING, ETC.			
F	2PZCS332-36AL-UNV-1/2-EB		DAY-BRITE	2X4 3L T8 FLUORESCENT LAYIN PARABOLIC
F	PARA-332-18C		TEXAS FLUORESCENT	
F1	2PZDS332-36AL-UNV-1/21-EB		DAY-BRITE	2X4 3L T8 FLUORESCENT LAYIN PARABOLIC WITH SEPARATE BALLAST SWITCHING
F1	PARA-332-18C-1/21		TEXAS FLUORESCENT	
G	AVR232-PMW-UNV-1/2-EB		MASTERPIECE	WALL MOUNT DIRECT / INDIRECT 2L 32W, CORNER TYPE.
G	FWS232-8-RDEB		THOMAS	
H	OM642PLT-PW-DM		OMEGA	RECESSED COMPACT FLUORESCENT DOWNLIGHT 6" 1L 42W VERTICAL WITH DIMMING - PEWTER
H	6VFTUT42DIMD/6VFWDSPMPF		PATHWAY	REFLECTOR AND WHITE TRIM RING.
J	SB24-D-4-ET5-PRT-C-BW-ED		LINEAR LIGHTING	2X4 2L 4L F32W T8 FLUORESCENT BASKET LAYIN WITH RECTANGULAR PERFORATIONS, DIMMING BALLAST
J	2AVSO432MW-UNV-1/4EBD		DAY-BRITE LIGHTING	
K	T232-UNV-1/2EB-OD-4		DAY-BRITE	48" FLUORESCENT STRIP 2L32 T8 WITH WIRE GUARD
K	C232-WG232		TEXAS FLUORESCENT	
L	5505703NX		LEDALITE	LINEAR CABLE MOUNTED FLUORESCENT INDIRECT/DIRECT 3L T8 WITH SLOT PERFORATIONS
L	3D2DP3T8SL2SI		NEORAY	AND SCULPTED END CAPS
M	AEWD04-IF39-BAL		ADVENT	WALL MOUNTED EXTERIOR SCONCE
M	MEWW25OU1036BAL		LIGHTWAY	
N	EV13-U-F/WT-170MH-QUAD-BRP		EMCO	SCONCE WALL PACK
N	BUPW-9UM175Z313		LIGHTWAY	
P	CM6-FVD6/32/40U-WD5		CAPRI	RECESSED DOWNLIGHT WITH DAMP LOCATION LABEL. 6" 1L 42W CF CLEAR ALZAK REFLECTOR
P	6VFTT42E4WD/SCLPF-WTPF		PATHWAY	
Q	2SMR332-FSD1-UNV-1/2EB		DAY-BRITE	2X4 3L T8 FLUORESCENT SURFACE MOUNT. WHITE, MODULAR CONSTRUCTION.
Q	153 (A) 432		TEXAS FLUORESCENT	
R	OM642PLT-PW		OMEGA	RECESSED COMPACT FLUORESCENT DOWNLIGHT 6" 1L 42W VERTICAL - PEWTER REFLECTOR,
R	6VFUT42E4WQ/6VFWDSPMPF		PATHWAY	WHITE TRIM RING.
S	6VM-P3070-E4/8H-SBLPF		PATHWAY	RECESSED DOWNLIGHT 8" W/ 70W (SPOT) PAR 30 - SPECULAR BLACK REFLECTOR, WHITE TRIM RING.
S	MCS-P30/35-70E-8630C-B		JUNO	DAMP LOCATION RATED
T	6VM-P3039-E4/8H-SBLPF		PATHWAY	RECESSED DOWNLIGHT 8" W/ 39W PAR 30 - SPECULAR BLACK REFLECTOR, WHITE TRIM RING.
T	MDE-P30-39E-8630C-BL		JUNO	
U1	6331		DELRAY	33" PENDANT CYLINDER WITH DOWN LIGHT, WITH DOWNLIGHT AND ROD HANGER. FINISH TO BE AS SELECTED BY ARCHITECT
U2	6330		DELRAY	57" PENDANT CYLINDER WITH DOWN LIGHT, WITH DOWNLIGHT AND ROD HANGER. FINISH TO BE AS SELECTED BY ARCHITECT.
U3	6332		DELRAY	105" PENDANT CYLINDER WITH DOWN LIGHT, WITH DOWNLIGHT AND ROD HANGER. FINISH TO BE AS SELECTED BY ARCHITECT.
V	6VM-P3070-E4/8H-SBLPF		PATHWAY	RECESSED DOWNLIGHT 8" 70W (FLOOD) MH PAR 30 - SPECULAR BLACK REFLECTOR, WHITE TRIM RING.
V	MDE-P30/38-70E-8630C-BL	JUNO		
W	TO BE SPECIFIED BY ARCHITECT.			ALLOW $300.00 FIXTURE MATERIAL COST ONLY, NOT INCLUDING LAMPS, HARDWARE, SUPPORTS, TAX, SHIPPING, ETC.
Y	CMSFV13/MSSWR		CAPRI	DOWNLIGHT 1L18W (WITH SHOWER LENS) CF QUAD (RECESSED)
Y	FC7-4E-F13DTT/27K/P07ROR		PATHWAY	
Z	7308H02JU		LEDALITE	LINEAR CABLE MOUNTED FLUORESCENT INDIRECT/DIRECT 2L T5HO.
Z				
AA	EWTT010-2M150-PW		SPI	WALL MOUNT INDIRECT 2L 150MH
AA	SA2150GTWH		ALLMILITE	
BB	VPF124-2J2-ELECT-120-CP-BK		LUMINAIRE	VANDAL RESISTANT WHITE MARINE GRADE ALUMINUM FLUORESCENT 2L 32W CLEAR POLYCARBONATE
BB	VMAN123BC-UNV-1/2-EB		DAY-BRITE	
CC	DSST5MMT-UP-FGC		NITE-BRITE	SURFACE MOUNT CANOPY MOUNT 1L 175 MH
CC	TS2433BHMT-CO-SP		NORTHSTAR	
DD	AIP2044-IIF26-120-BAL-HP01-08H24		SPI	PENDANT MOUNT 42" BOWL 24" MOUNTING BL 26W CF BRUSHED ALUMINUM, HAND PAINTED SILVER LENS.
DD	1010-42-B26-SPA-24		VERSAILE	
EE	B-UC-1-XX-S-120-1/1CB-TB		DAY-BRITE	UNDER CABINET FIXTURE, WHITE FINISH, MODULAR HOUSING, LINEAR PRISMATIC
EE	UCL132-WH-120		TEXAS FLUORESCENT	LENS, IN QUANTITIES AND LENGTHS AS REQUIRED TO ACCOMMODATE MILLWORK DIMENSIONS.
FF	LS343-223-GD6SXT21-N4		LUMASCAPE	RECESSED IN GRADE FIXTURE, MARINE GRADE, SUITABLE FOR WET LOCATIONS, IP689 COMPLIANT.
FF	GB870RSSH-XXX-OPB		BRONZELITE	
GG	SFT-HPSD-HSP-100WH-277-WP-BD		GARDCO	SPOT LIGHT FIXTURE, WITH BRONZE FINISH, WET LOCATION RATED, WITH POLE ATTACHMENT TO BE
GG	AFL-13-100RMH277-BD/SBP		KIM	MOUNTED ON FLAG POLE SUCH THAT IT DOES NOT INTEFERE WITH FLAG HOISTING.
HH	T366/14MH		JUNO LIGHTING	LIGHT TRACK WITH SINGLE CIRCUIT, WHITE FINISH WITH TWO (2) TRACK HEADS (WITH BARN DOORS),
HH	T266/14MH		JUNO LIGHTING	WHITE FINISH.
JJ	LS343-221-G-D85AW2NY		LUMASCAPE USA, INC	GRADE RECESSED UPLIGHT, SUITABLE FOR WET LOCATIONS, IP688, 9200 POUND STATIC LOAD, MARINE GRADE, BRASS GRILL, ADJUSTABLE GIMBAL.
KK	SW9223-A-UNV-EB-EI		DOTBRITE	WALL MOUNTED 4 FOOT, 2 LAMP FLUORESCENT WITH WRAP OPAL LENS, WHITE FINISH ELECTRONIC BALLAST.
LL	555-232		TEXAS FLUORESCENT	GRADE MOUNTED SIGN LIGHTER
X1	SLA1CW		CHLORIDE	THERMOPLASTIC EXIT WHITE WITH GREEN LETTERS
X1	CXL3GW		MCPHILBEN	
X2	STDLXCGC-X		CHLORIDE	RECESSED EDGE LIT GREEN ON CLEAR (FOR SINGLE FACE) AND GREEN ON MILK (FOR DOUBLE FACE)
X2	4SVL10C		MCPHILBEN	
X3	SLA1CW-NOT AN EXIT		CHLORIDE	THERMOPLASTIC EXIT WHITE WITH GREEN LETTERS, WORDING "NOT AN EXIT"
X3	3AVL1P12/27WCW-NOT AN EXIT		MCPHILBEN	

GENERAL NOTES:

1. FOR SPECIFIC LIGHTING FIXTURE TYPES SEE ELECTRICAL DWGS.
2. ALL FIXTURES LOCATED WITHIN ACOUSTIC TILE CEILINGS ARE TO BE CENTERED WITHIN TILE EACH WAY.
3. CONTRACTOR TO COORDINATE SPRINKLER HEAD, HVAC REGISTER AND LIGHT FIXTURE LOCATIONS ALIGNED AS SHOWN ON THE ARCHITECTURAL PLANS.
4. SEE ELECTRICAL SITE PLAN FOR ADDITIONAL INFORMATION.
5. SEE FLOOR PLANS FOR WALL TYPES, SEE LIFE SAFETY PLAN FOR FIRE RATINGS AND SMOKE PATTERN REQUIRMENTS. NOTIFY ARCHITECT OF ANY DISCREPANCIES FOR CLARIFICATION.
6. ALL GYPSUM WALL BOARD CEILING IN WET LOCATIONS (BATHROOMS, VESTIBULES, ETC.) TO BE MOISTURE RESISTANT GYPSUM BOARD WALL BOARD - TYPICAL.
7. LIGHT FIXTURE SHOWN ON R.C.P. MAY NOT ACCOUNT FOR ALL FIXTURES. SEE LIGHTING PLAN (SHEET E-1.0, E1.1 & E1.2) FOR COMPLETE BUILDING LIGHTING LAYOUT
8. SEE REF. PLANS FOR FIXTURE KEY NOTE DESCRIPTIONS.

CLG. TYPE LETTER
SEE SPECIFICATIONS

A1 NUM

CLG. HEIGHT

SUB NOTES AT
SPECIAL LOCATIONS

A = 5/8" G.W.B.
B = FINE FISSURED MEDIUM TEXTURE W/REGULAR EDGE A.C.T.
C = UTILILITY A.C.T.
D = SCORED FINE FISSURED LAY-IN A.C.T.
E = FINE TEXTURE W/REGULAR EDGE A.C.T.
F = EXTERIOR METAL SOFFIT SYSTEM
G = EXPOSED STRUCTURE
I = WASHABLE CEILING LAY-IN TILE - PERFORATED

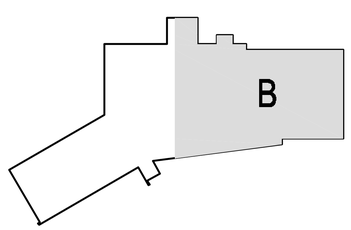

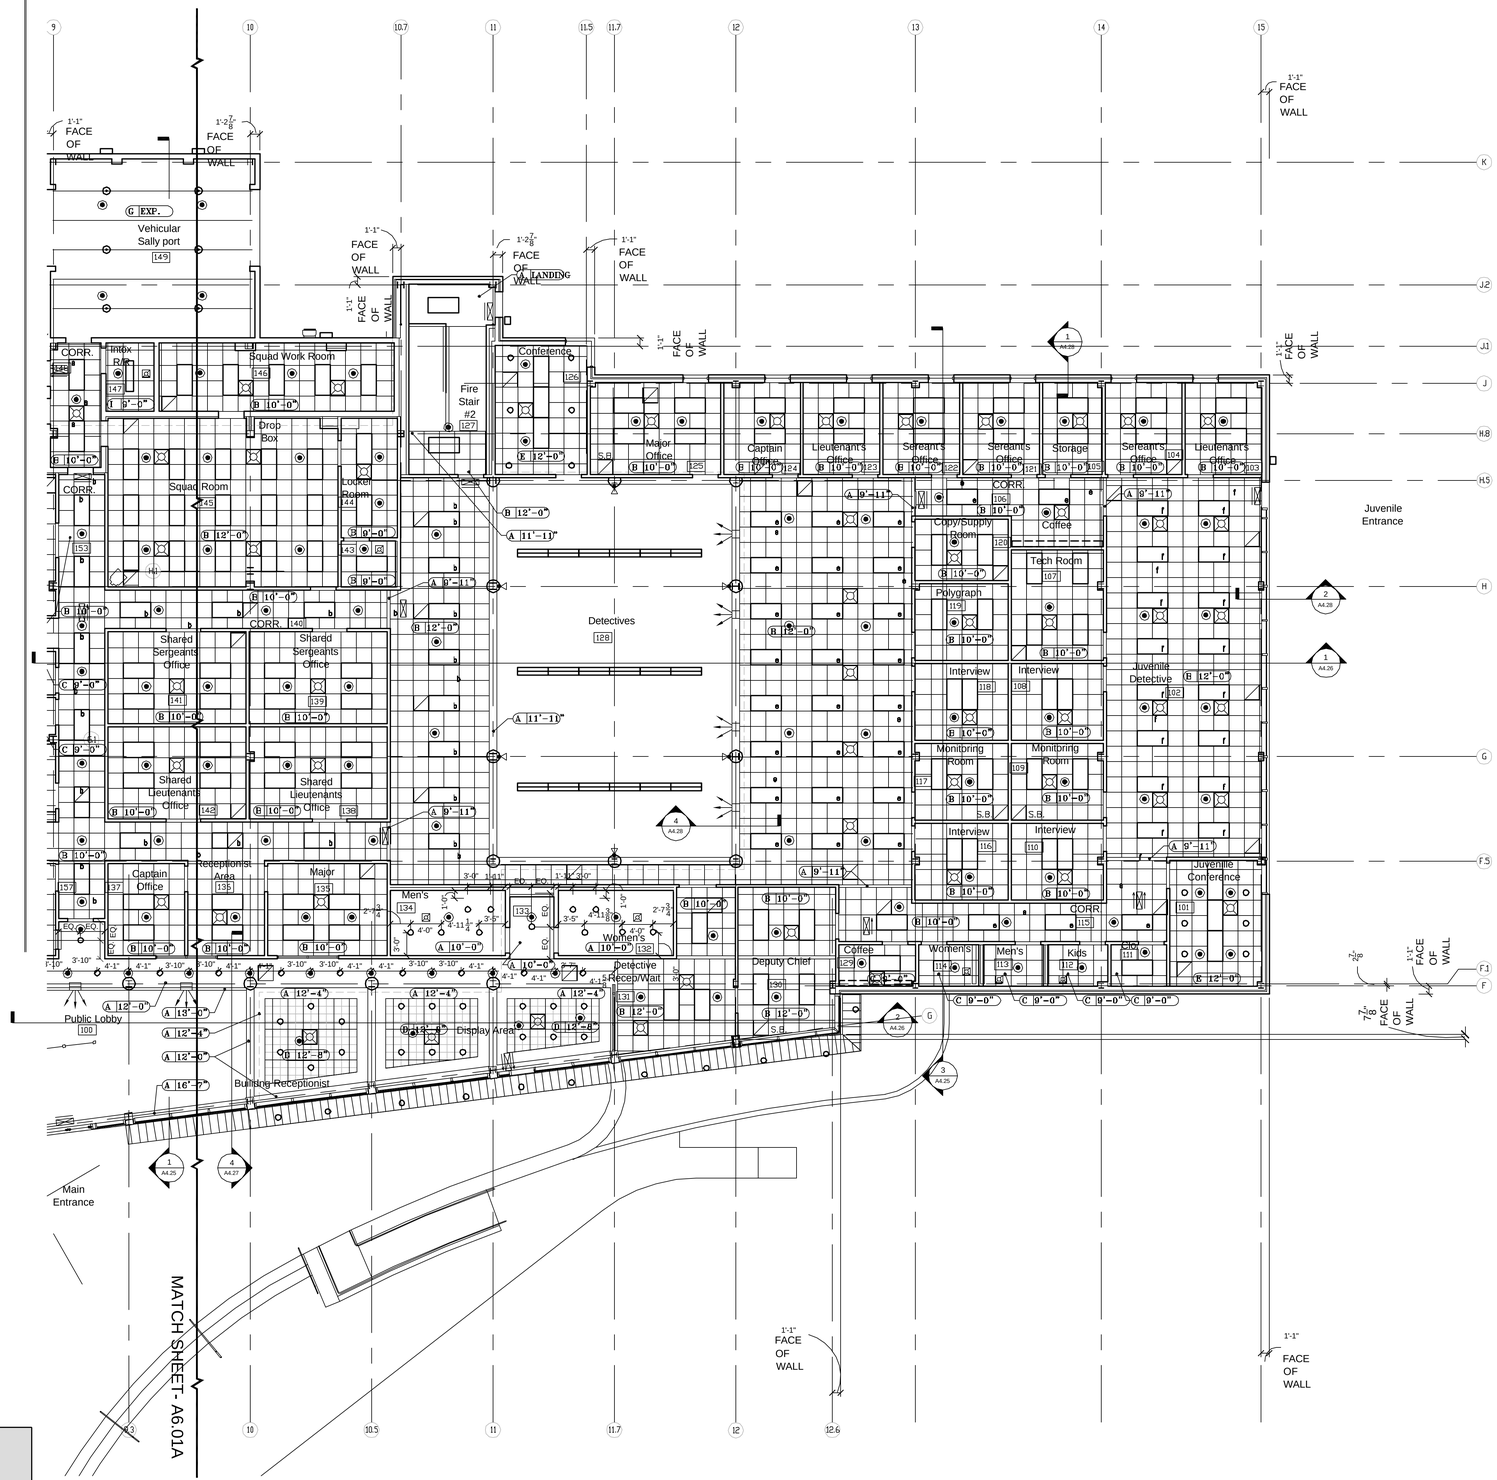

NORTH

1 A6.00 REFLECTED CEILING PLAN - 1ST FLOOR
1/8"=1'-0"

RCL
CONSULTANTS, L.L.C.
Planning
Architecture
Engineering
Construction Management

RICHARD C. LAMBERT
CONSULTANTS, L.L.C.

521 N. Causeway Blvd.
Mandeville, LA 70448
985-727-4440
Fax: 985-727-4467

#1 Poydras St., Ste. 1400 #10
New Orleans, LA 70130
504-837-7346

This drawing and design is the exclusive property of Richard C. Lambert Consultants, LLC and may not be reproduced or used without authorization and written permission. © 2007

RCLC
Project Number: 0687

Date Issued: 05/15/07
Drawn By: VFA & JMS
Checked By: RLE

Revisions:

ST. TAMMANY PARISH SHERIFF'S OFFICE

BROWNSWITCH ROAD
SLIDELL, LOUISIANA

CONSTRUCTION DOCUMENTS

1ST FLOOR REFLECTED CEILING

Sheet Number:

A6.01B

Copyright 2007