2 SUPPRESSION SYSTEM SHUNT TRIP WIRING SCHEMATIC

NO SCALE

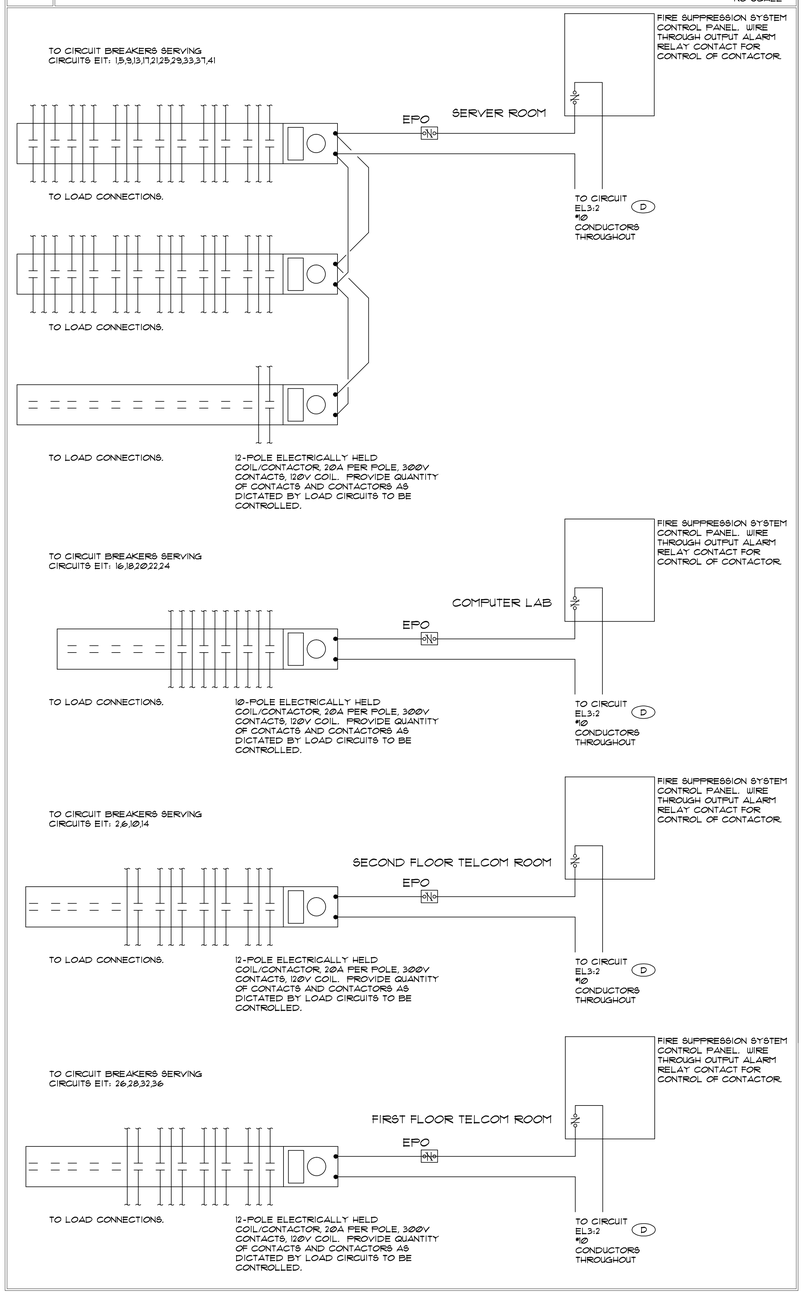

3 PARTITION CONNECTION FLOOR BOX DETAIL

NO SCALE

4 ELECTRICAL ROOM 164 DETAIL

NO SCALE

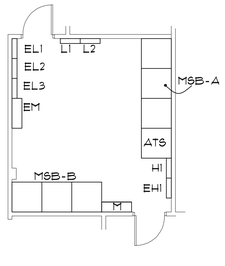

CONTRACTOR TO PREPARE AND SUBMIT A DETAILED SCALED AND DIMENSIONED LAYOUT OF THIS ROOM INDICATIING ALL EQUIPMENT, AND WORKING CLEARANCE FOR REVIEW. ADJUST WORKAND LAYOUT ACCORDING TO REVIEW COMMENTS.

1 POWER PLAN 1ST FLOOR

1/8" = 1'-0"

EDA Project 0173

Engineering Design Associates, L.L.C.

Consulting Engineers

Copyright © 2007

3350 Ridgelake Drive Suite 190 Metairie, Louisiana 70002

504 836 3889 - 504 836 3887 (facsimile) - eda@engineeringdesignassoc.com

Copyright 2007

RCL CONSULTANTS, L.L.C.

Planning • Architecture • Engineering • Construction Management

RICHARD C. LAMBERT
CONSULTANTS, L.L.C.

521 N. Causeway Blvd.
Mandeville, LA 70448
985-727-4440
Fax: 985-727-4467

#1 Poydras St., Ste. 1400 #10
New Orleans, LA 70130
504-837-7346

This drawing and design is the exclusive property of Richard C. Lambert Consultants, LLC and may not be reproduced or used without authorization and written permission. © 2007

RCLC Project Number: 0687

Date Issued: 05/15/07
Drawn By: EDA
Checked By: EDA

Revisions:

ST. TAMMANY PARISH SHERIFF'S OFFICE

BROWNSWITCH ROAD
SLIDELL, LOUISIANA

CONSTRUCTION DOCUMENTS

POWER PLAN 1ST FLOOR

Sheet Number:

E2.0