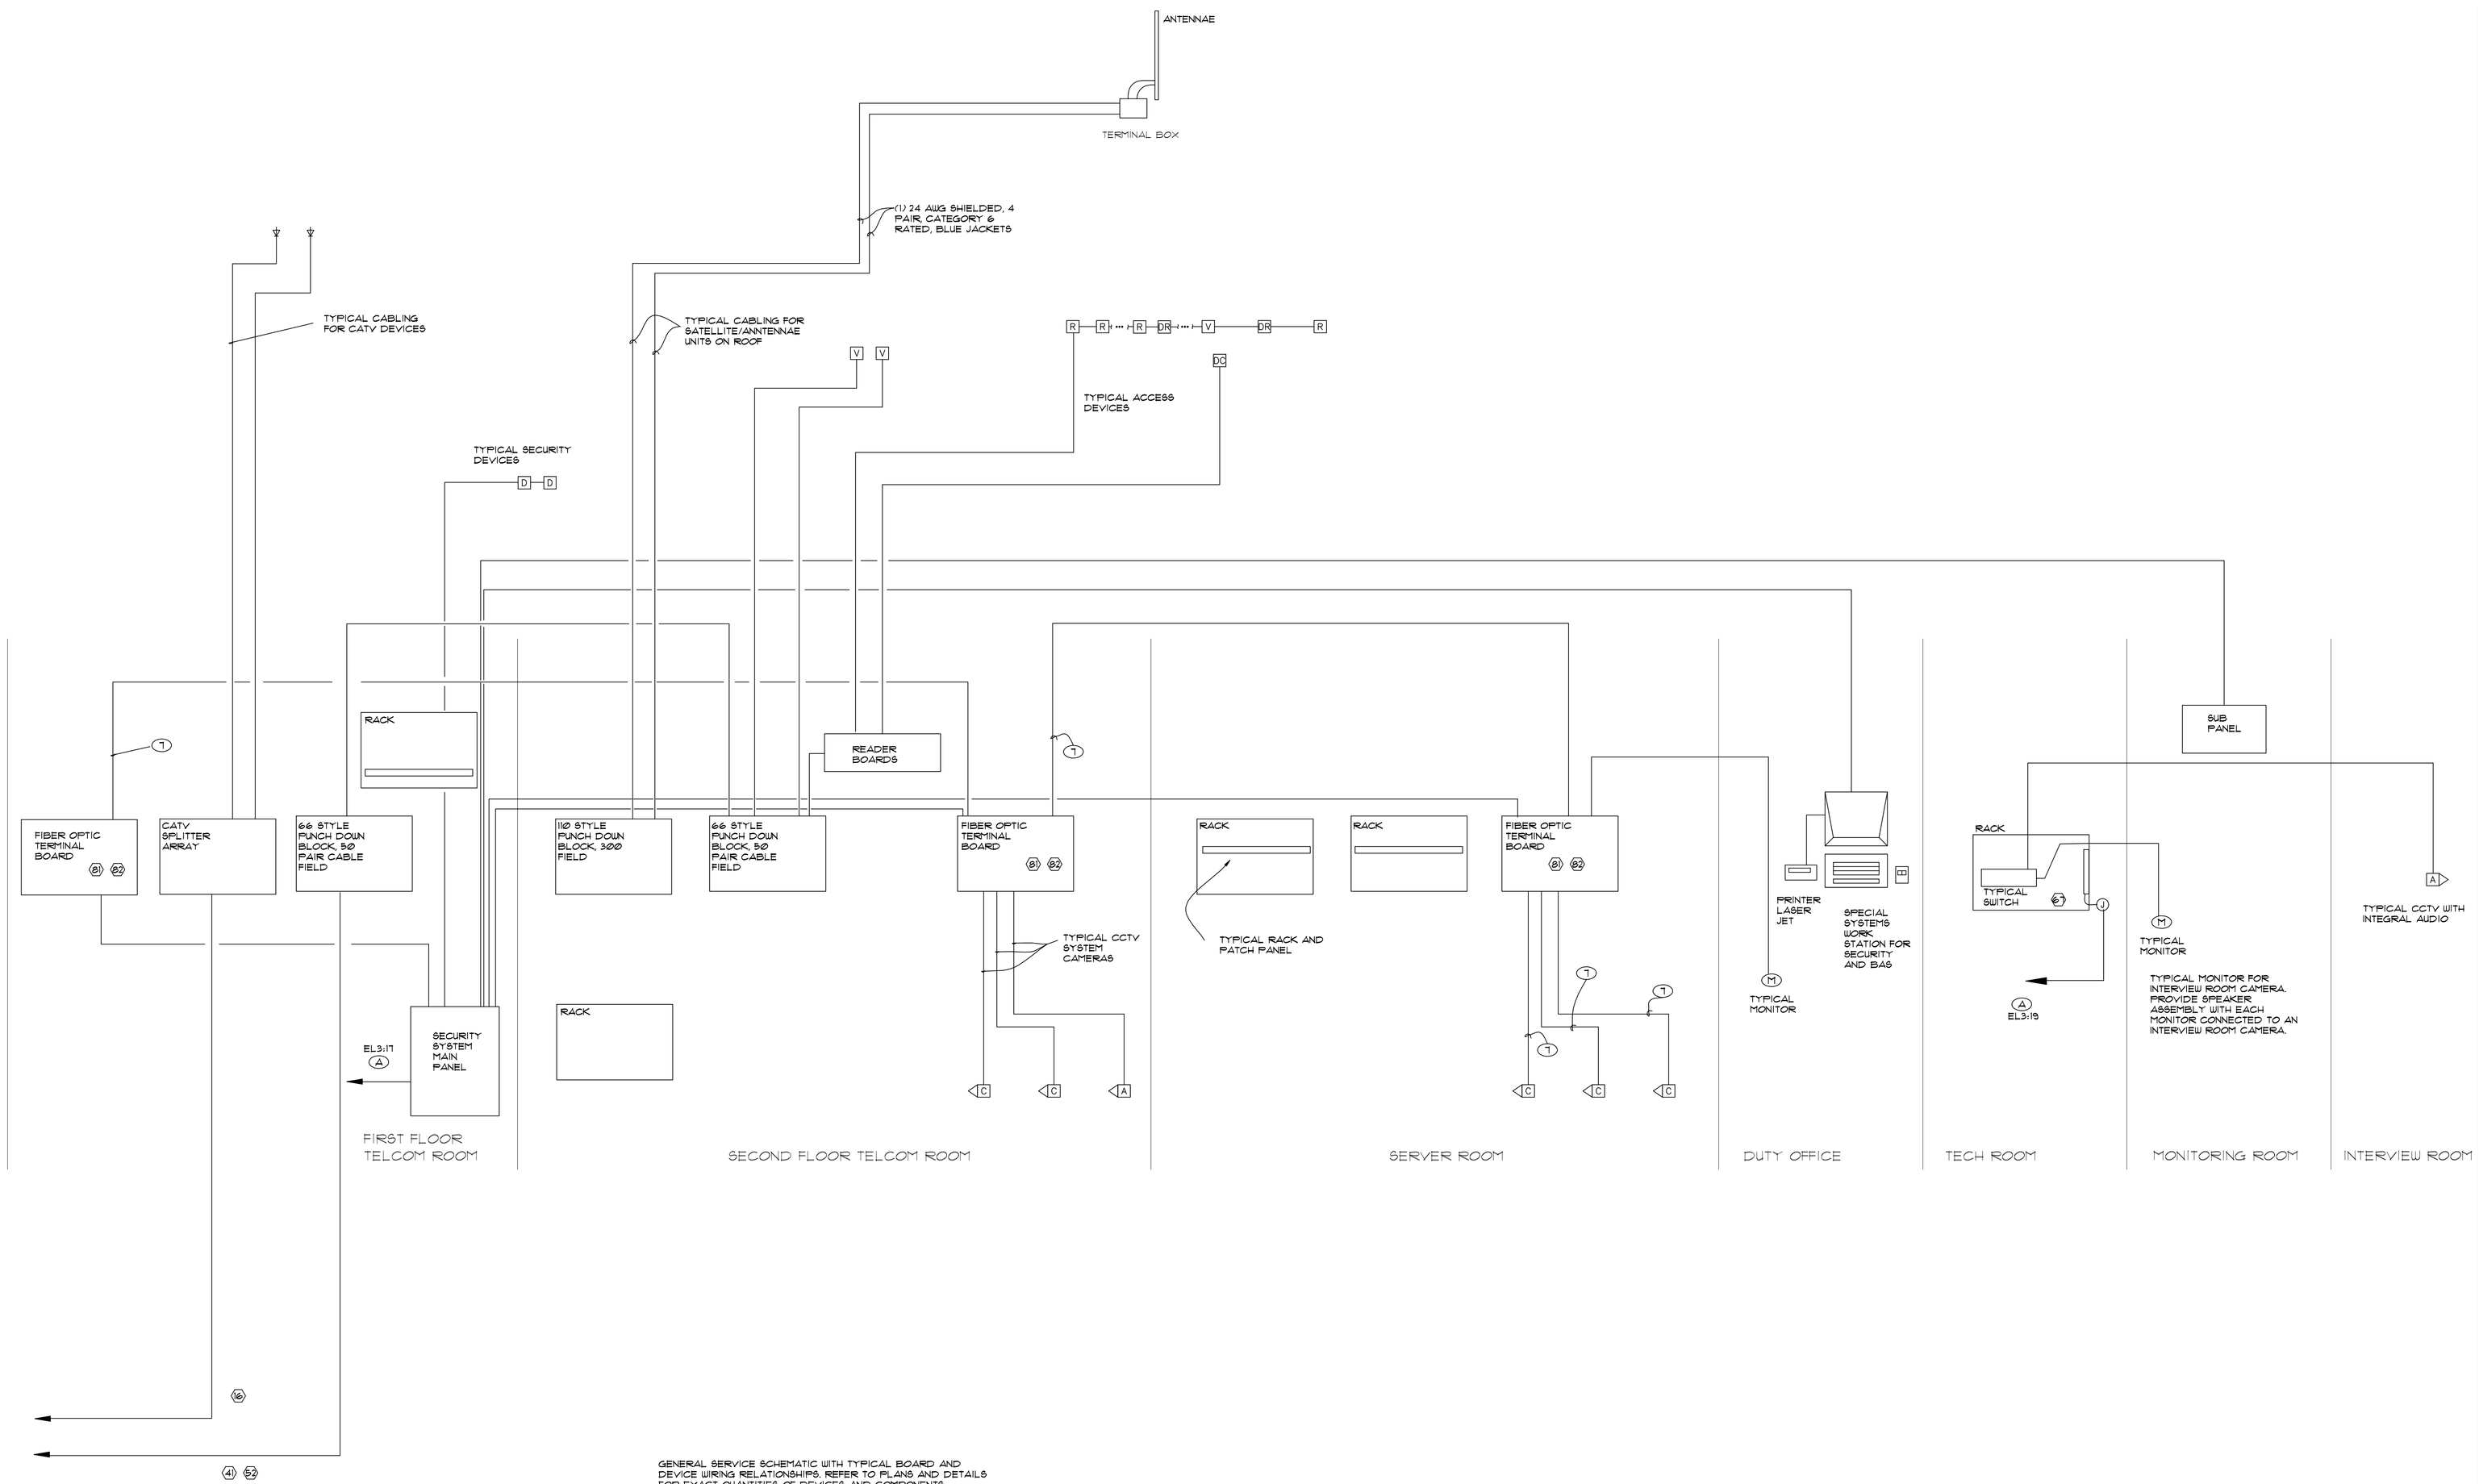

GENERAL SERVICE SCHEMATIC WITH TYPICAL BOARD AND DEVICE WIRING RELATIONSHIPS. REFER TO PLANS AND DETAILS FOR EXACT QUANTITIES OF DEVICES AND COMPONENTS, LOCATIONS AND CABLING DETAILS. PROVIDE ALL NECESSARY AND REQUIRED HARDWARE, SOFTWARE, RACEWAY SYSTEMS, CABLING, CIRCUITRY, CABLE TRAY, POWER SUPPLIES, BONDING, GROUNDING, RACKS, FIBER OPTIC CABLING, BLOCKS, PATCH PANELS, PROGRAMMING, ETC.
EXACT LOCATIONS AND QUANTITIES AND AIMING OF CAMERAS TO BE COORDINATED WITH IS REPRESENTATIVE PRIOR TO ROUGH IN AND LAYOUT. PROVIDE A DETAILED CABLE PLANT LAYOUT PLAN OF ALL DEVICES, CABLING, AND EQUIPMENT, INCLUDING POINT TO POINT WIRING DIAGRAM FOR SUBMITTAL TO AND REVIEW AND APPROVAL BY, IS REPRESENTATIVE PRIOR TO COMMENCING WORK OR ORDERING MATERIAL.

1 IS SERVICES SCHEMATIC RISER DIAGRAM
NO SCALE

RCL CONSULTANTS, L.L.C.
Planning • Architecture • Engineering • Construction Management

RICHARD C. LAMBERT CONSULTANTS, L.L.C.
521 N. Causeway Blvd.
Mandeville, LA 70448
985-727-4440
Fax: 985-727-4467

#1 Poydras St., Ste. 1400 #10
New Orleans, LA 70130
504-837-7946

This drawing and design is the exclusive property of Richard C. Lambert Consultants, LLC and may not be reproduced or used without authorization and written permission. © 2007

RCLC Project Number: 0687
Date Issued: 05/15/07
Drawn By: EDA
Checked By: EDA
Revisions:

ST. TAMMANY PARISH SHERIFF'S OFFICE
BROWNSWITCH ROAD
SLIDELL, LOUISIANA

CONSTRUCTION DOCUMENTS

SPECIAL SYSTEMS RISER SCHEMATIC

Sheet Number: E3.2

EDA Project 0173
Engineering Design Associates, L.L.C.
Consulting Engineers
3350 Ridgelake Drive Suite 190 Metairie, Louisiana 70002
504 836 3889 - 504 836 3887 (facsimile) - eda@engineeringdesignassoc.com

Copyright © 2007
Copyright 2007