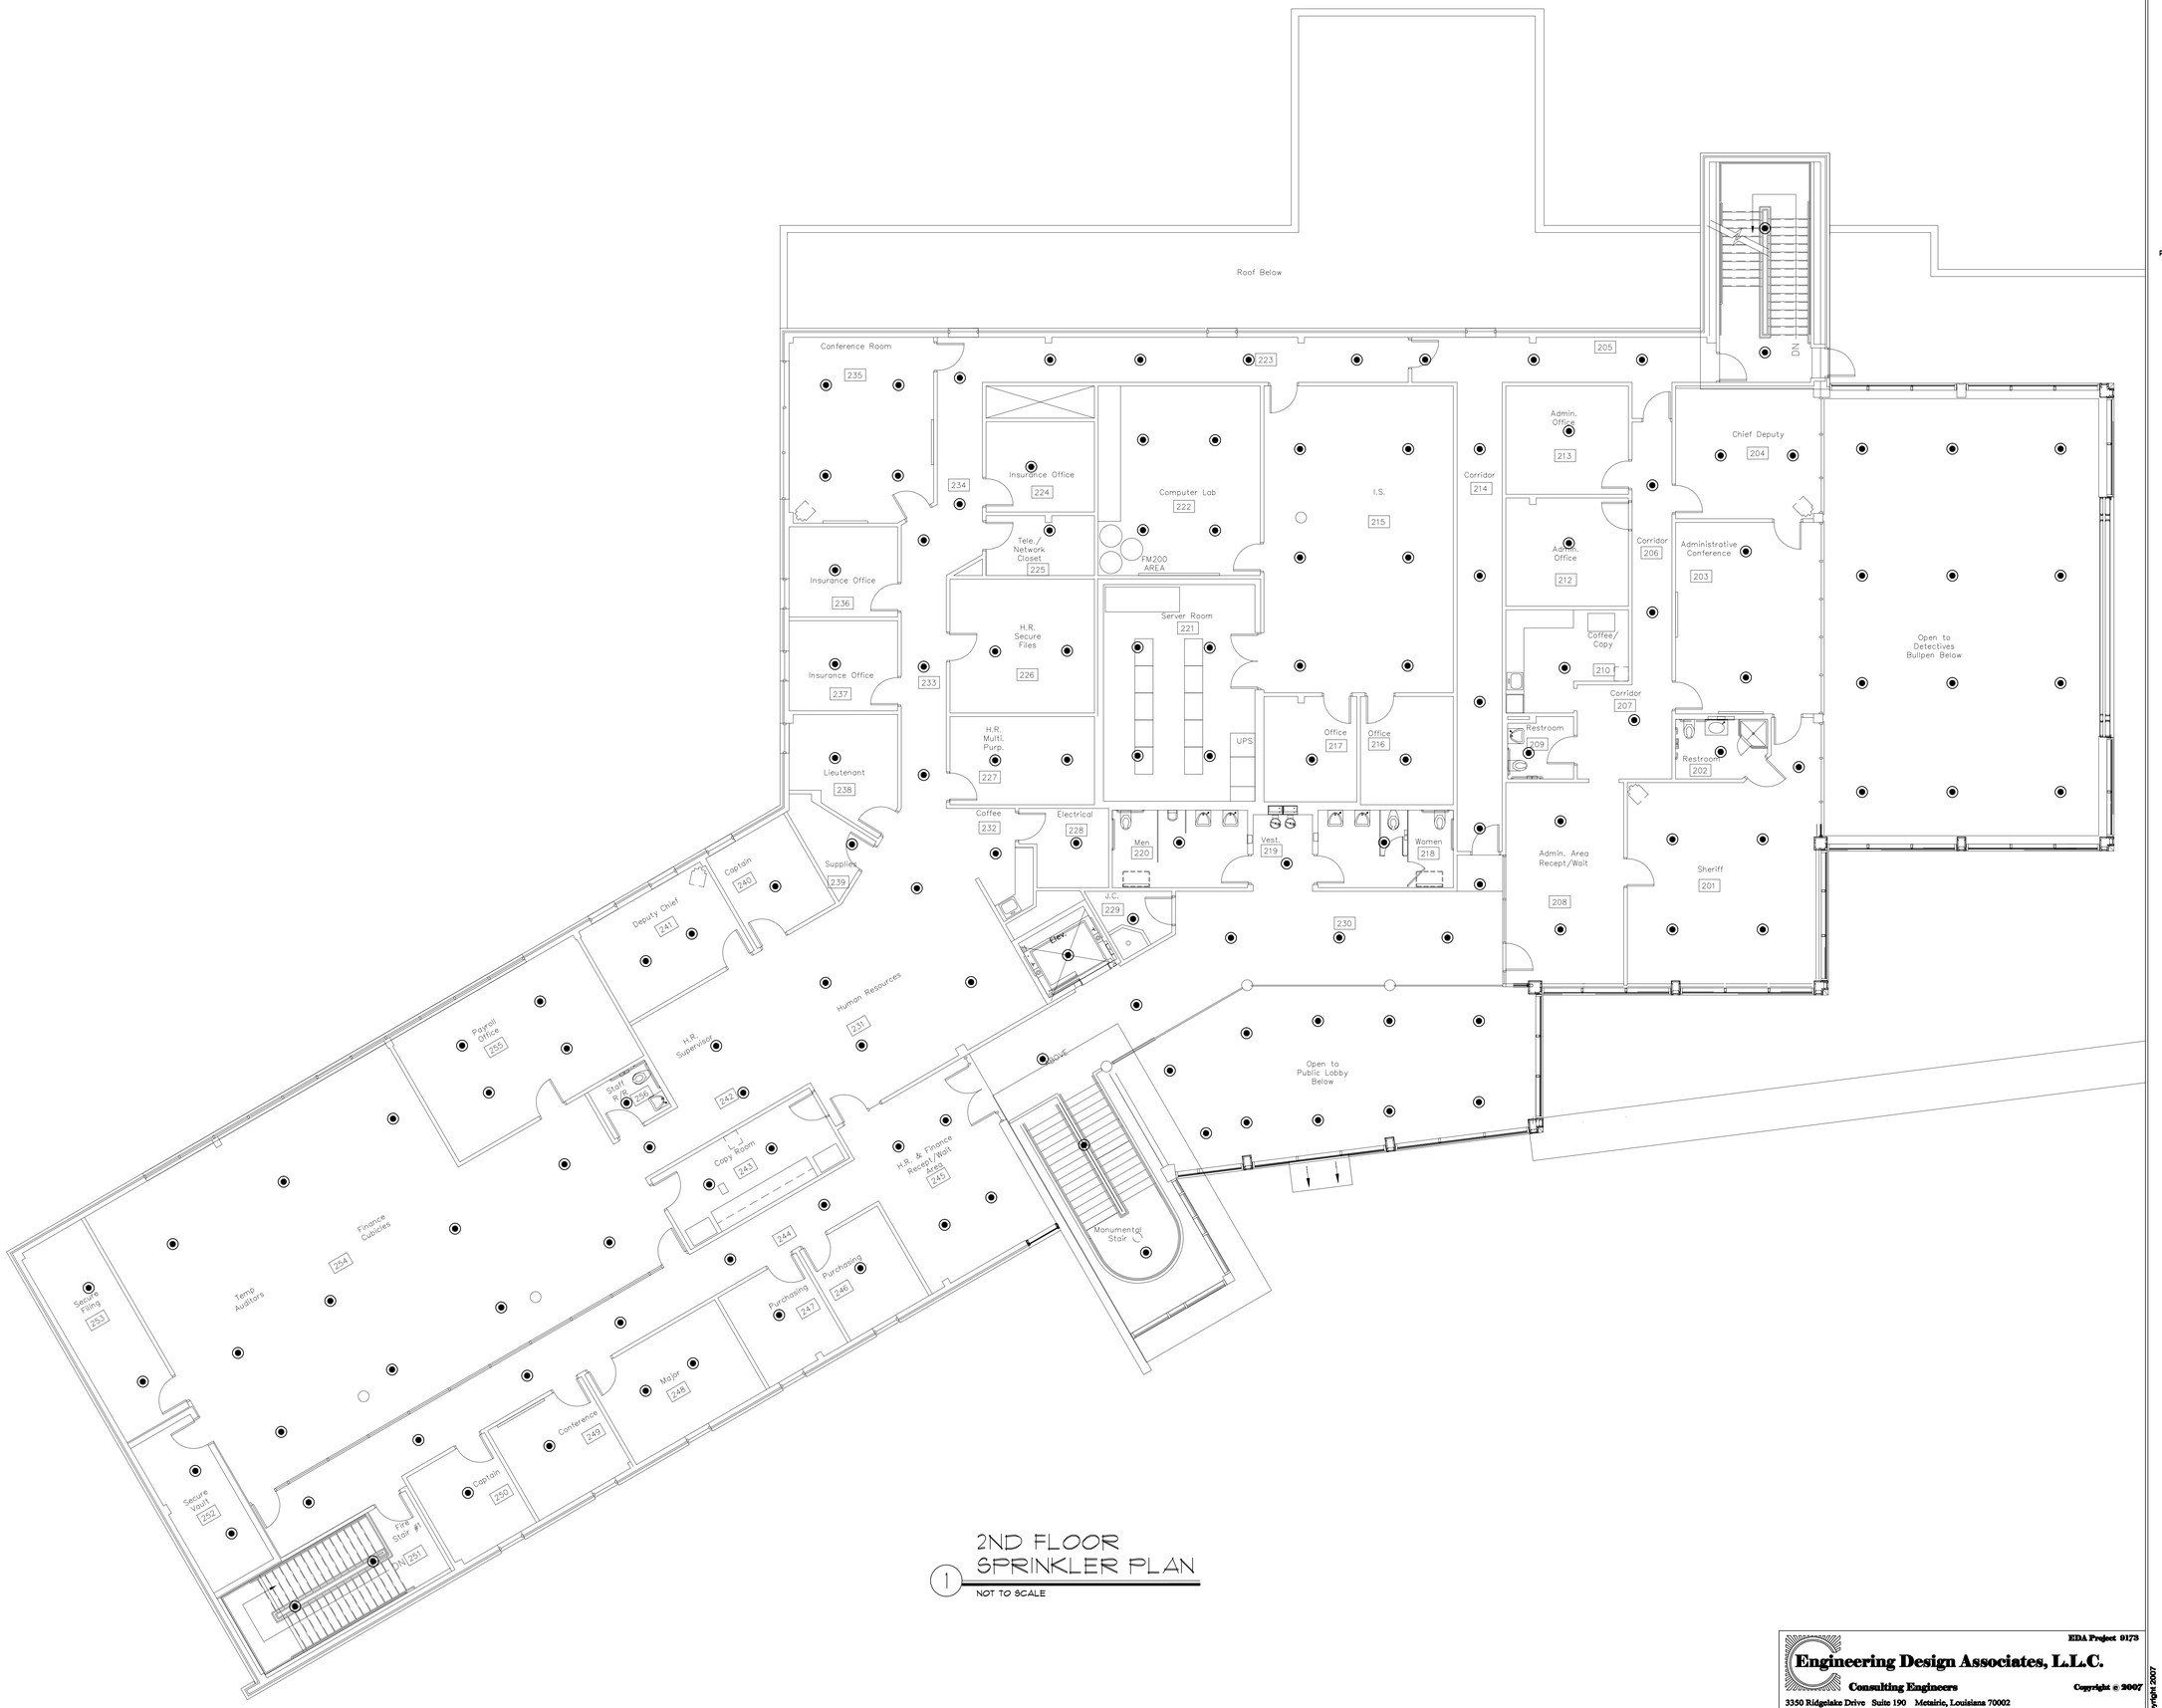

1 2ND FLOOR SPRINKLER PLAN

NOT TO SCALE

RCL
CONSULTANTS, L.L.C.
Planning • Architecture • Engineering • Construction Management

RICHARD C. LAMBERT
CONSULTANTS, L.L.C.

521 N. Causeway Blvd.
Mandeville, LA 70448
985-727-4440
Fax: 985-727-4487

#1 Poydras St., Ste. 1400 #10
New Orleans, LA 70130
504-837-7346

This drawing and design is the exclusive property of Richard C. Lambert Consultants, LLC and may not be reproduced or used without authorization and written permission. © 2007

RCLC
Project Number: 0687

Date Issued: 05/15/07
Drawn By: EDA
Checked By: EDA

Revisions:

ST. TAMMANY PARISH SHERIFF'S OFFICE

BROWNSWITCH ROAD
SLIDELL, LOUISIANA

CONSTRUCTION DOCUMENTS

SPRINKLER PLAN
2ND FLOOR

Sheet Number:

M3.1

EDA Project 9173
Engineering Design Associates, L.L.C.
Consulting Engineers
3350 Ridgelake Drive Suite 190 Metairie, Louisiana 70002
504 836 3889 - 504 836 3887 (facsimile) - eda@engineeringdesignassoc.com

Copyright © 2007
Copyright 2007