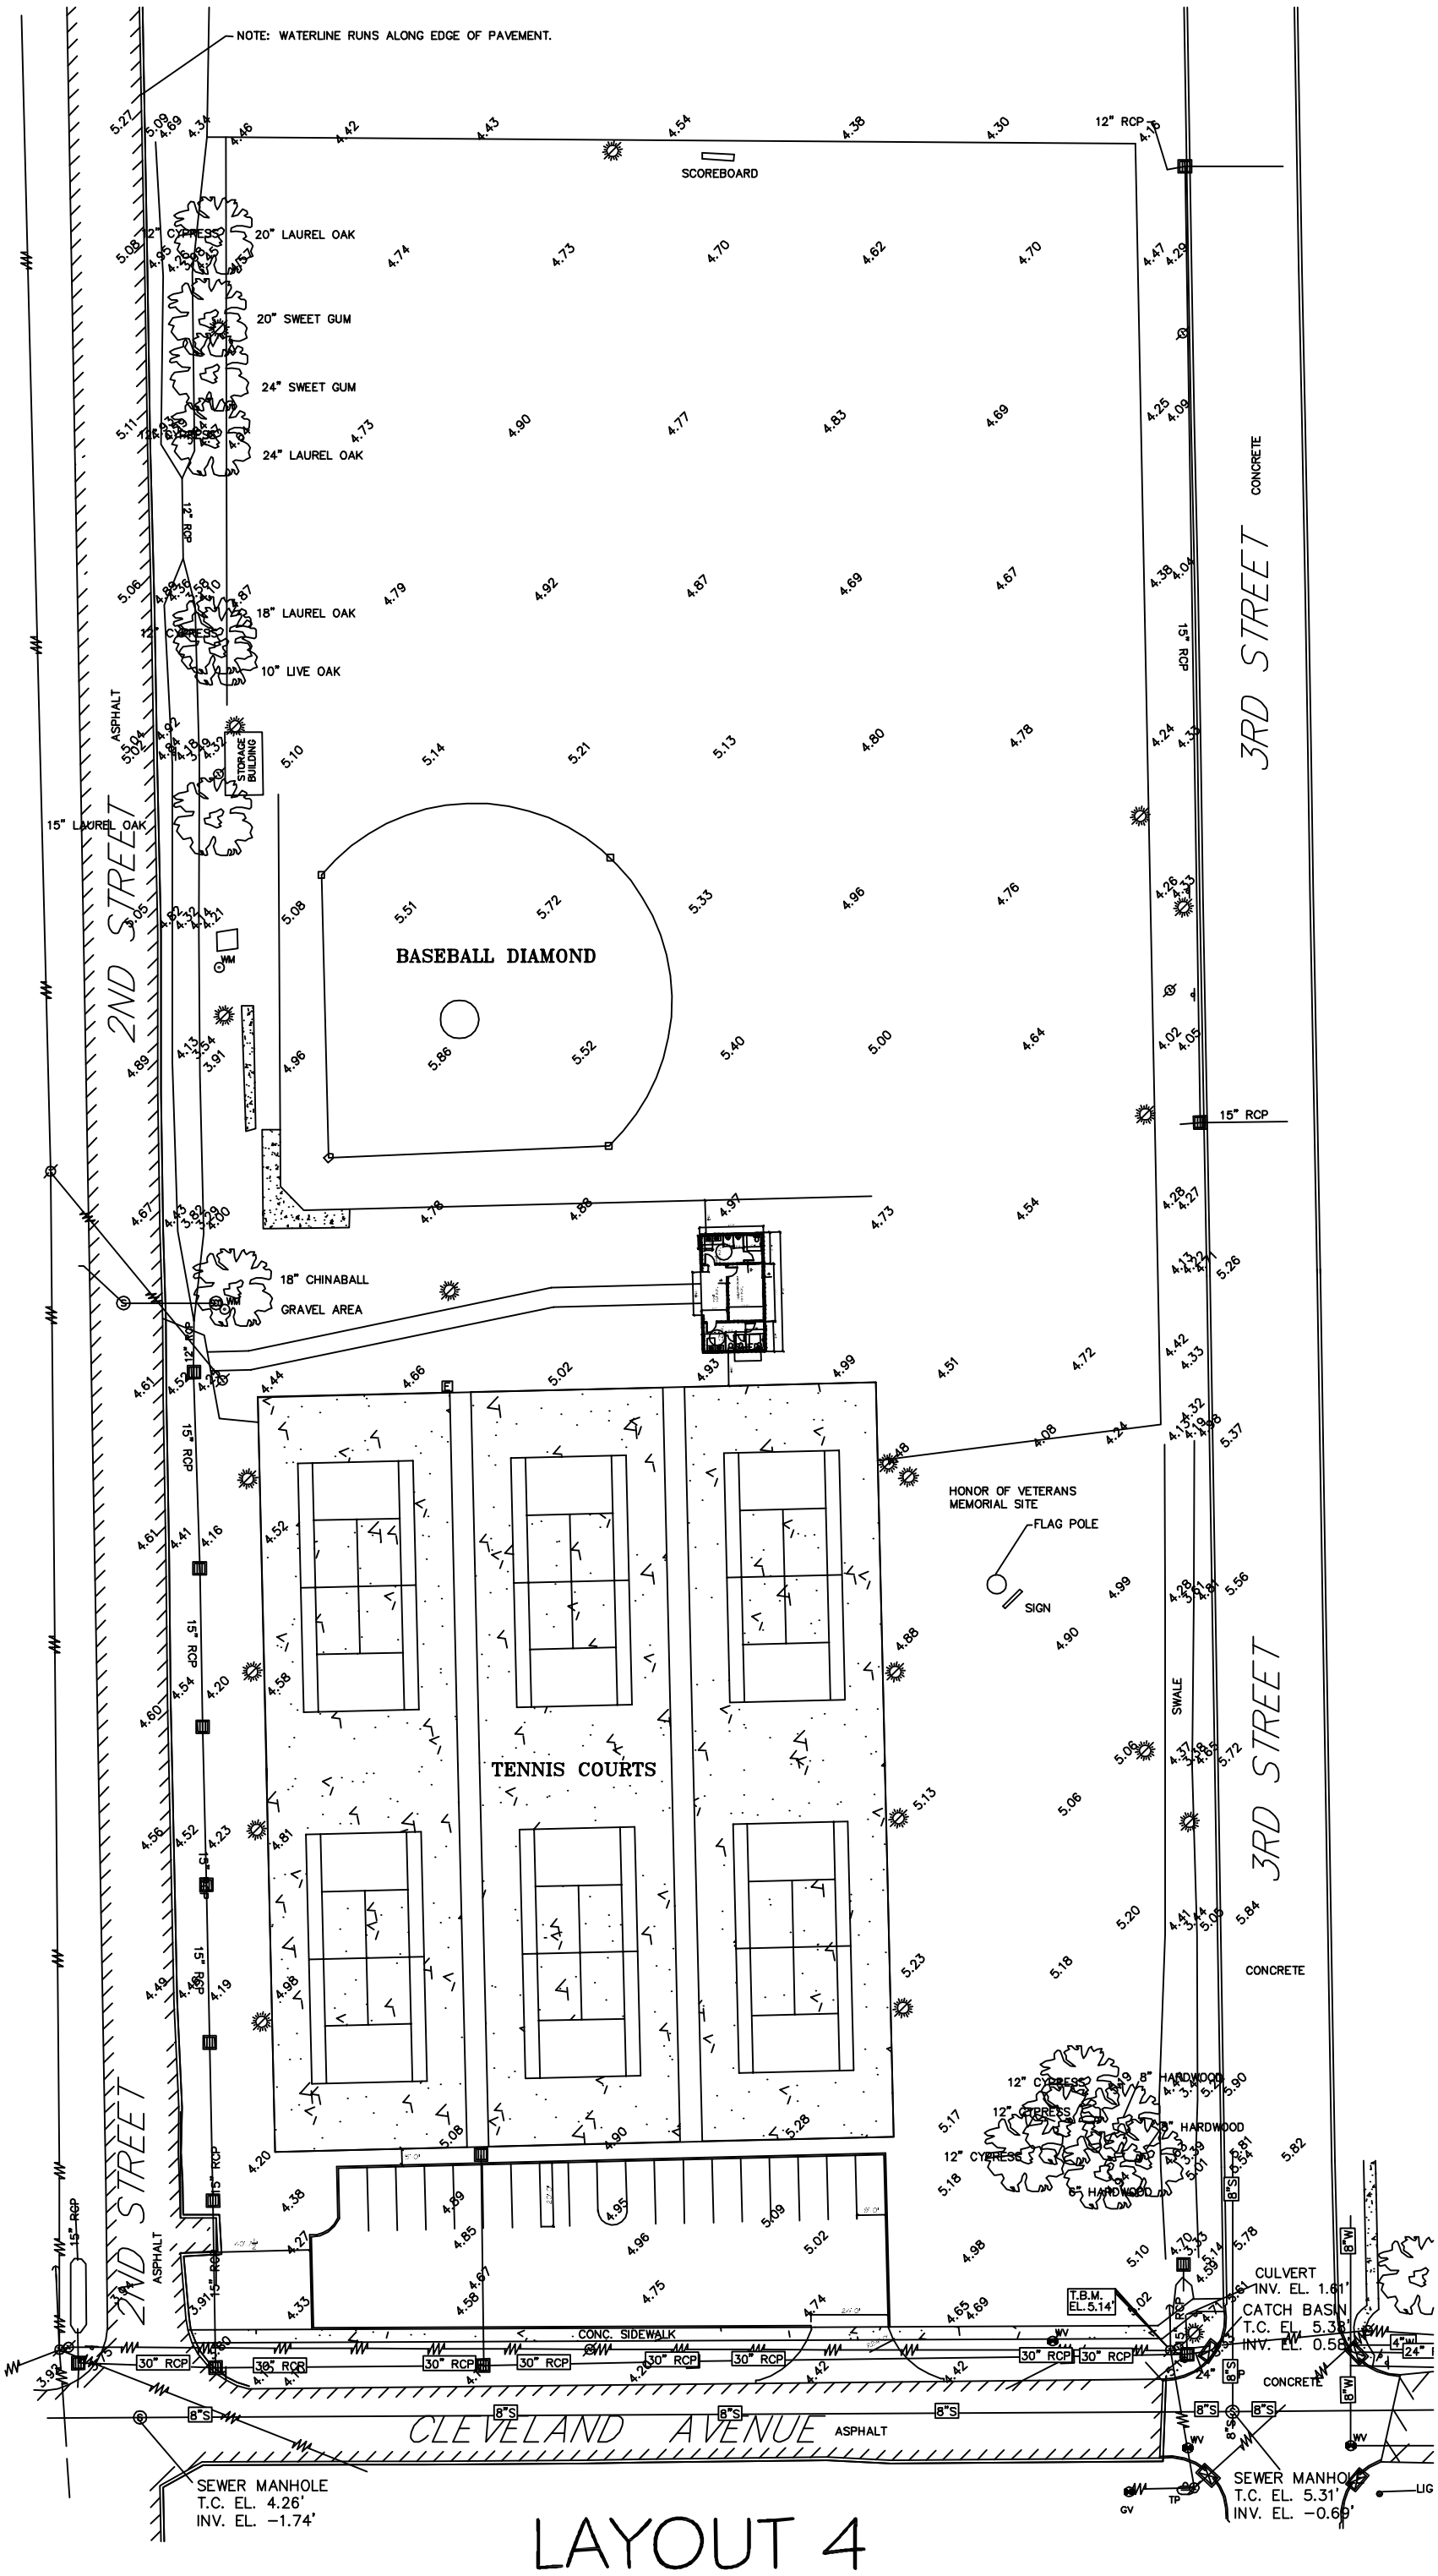
NOTE: WATERLINE RUNS ALONG EDGE OF PAVEMENT.
SCOREBOARD
12" RCP
20" LAUREL OAK
12" CYPRESS
20" SWEET GUM
24" SWEET GUM
24" LAUREL OAK
12" RCP
18" LAUREL OAK
12" CYPRESS
10" LIVE OAK
ASPHALT
STORAGE BUILDING
15" LAUREL OAK
2ND STREET
BASEBALL DIAMOND
18" CHINABALL
GRAVEL AREA
15" RCP
TENNIS COURTS
HONOR OF VETERANS MEMORIAL SITE
FLAG POLE
SIGN
SWALE
3RD STREET
CONCRETE
12" CYPRESS
8" HARDWOOD
6" HARDWOOD
T.B.M. EL. 5.14'
CULVERT INV. EL. 1.61'
CATCH BASIN T.C. EL. 5.38' INV. EL. 0.58'
CONC. SIDEWALK
30" RCP
8"S
8"W
CLEVELAND AVENUE
ASPHALT
SEWER MANHOLE T.C. EL. 4.26' INV. EL. -1.74'
SEWER MANHOLE T.C. EL. 5.31' INV. EL. -0.69'

LAYOUT 4