EX. DUMPSTER PAD AND ENCLOSURE TO BE RELOCATED

EX. CHAIN LINK FENCE

FAMILY HOUSING PROPERTY LINE

DINING PATIO

LODGE SITE

PORTE COCHERE

PAVING (TYP)

EX. FENCE TO REMAIN

NAVY LODGE
BLDG 331
(15 UNITS)

FENCE

FIRE LANE RESTRICTED ACCESS

EX. PARKING

EX. DUMPSTER PAD AND ENCLOSURE (RELOCATE DUMPSTER TO NEW PAD)

APPROX. 20,000 SQ.FT. OF PAVING

DOUBLE DUMPSTER PAD AND ENCLOSURE

SIDEWALK (TYP)

"NAVY LODGE" SIGN

FIRST ST

ASPHALT LAYOUT

SCALE: 1/16" = 1'-0"

PLAN NORTH

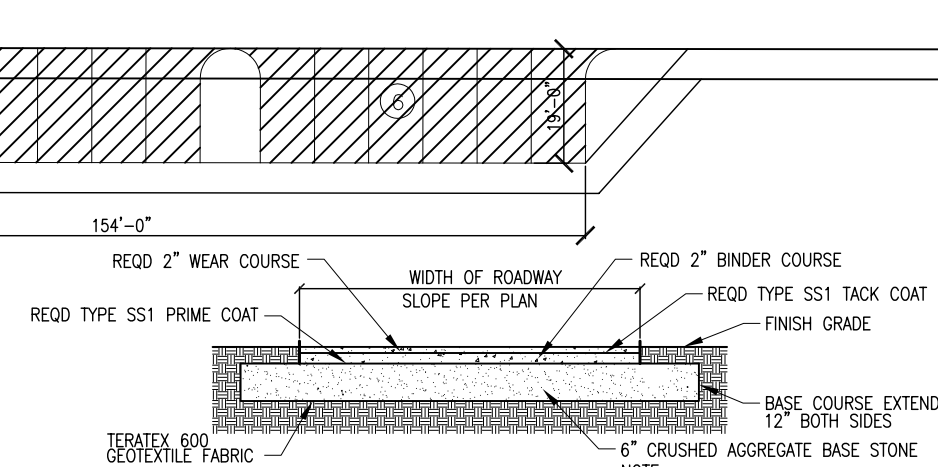

ASPHALT PAVEMENT SECTION

N.T.S.

NOTE:
ROADWAYS SUBJECT TO TRUCK TRAFFIC SHALL CONSIST OF SIX INCHES OF CRUSHED AGGREGATE BASE STONE, THREE INCHES OF BITUMINOUS CONCRETE BINDER LAYER AND TWO INCHES OF WEAR COURSE.

SYM	DESCRIPTION	DATE	APPR

NAVFAC

DAMMON ENGINEERING, INC.
CHIEF ENGINEER EMMETT DAMMON, P.E.
CHIEF ARCHITECT ROBERT WILTSE
1095 FLORIDA AVENUE
SLIDELL, LA 70458
(985) 649-5832
APRIL 26, 2010

DES: C. DAMMON | DRW: C. DAMMON
REVIEWED BY: R. WILTSE
PM/DM:
CHIEF ENG/ARCH. P. DAMMON

DEPARTMENT OF THE NAVY
NAVAL FACILITIES ENGINEERING COMMAND
PT GULF COAST
GULFPORT

NAVAL FACILITIES ENGINEERING COMMAND
NAVAL FACILITIES ENGINEERING COMMAND SOUTHEAST
NAVAL AIR STATION JACKSONVILLE
MISSISSIPPI

NAVY LODGE, NCBC GULFPORT

ASPHALT LAYOUT

CODE ID. NO. | SIZE D
SCALE: AS SHOWN
MAXIMO NO. #####
STA. PROJ. NO.
WORK ORDER NO.
CONSTR. CONTR. NO.
NAVFAC DRAWING NO.
SHEET OF

C1.1

DRAWFORM REVISION: 01 JAN 2009

REVDATE: FILE NAME: J:\- Government\Navy Lodge\DRAWINGS\C1.1 PAVING DETAILS.dwg LAYOUT NAME: Layout1 PLOTTED: Wednesday, April 28, 2010 - 12:45pm