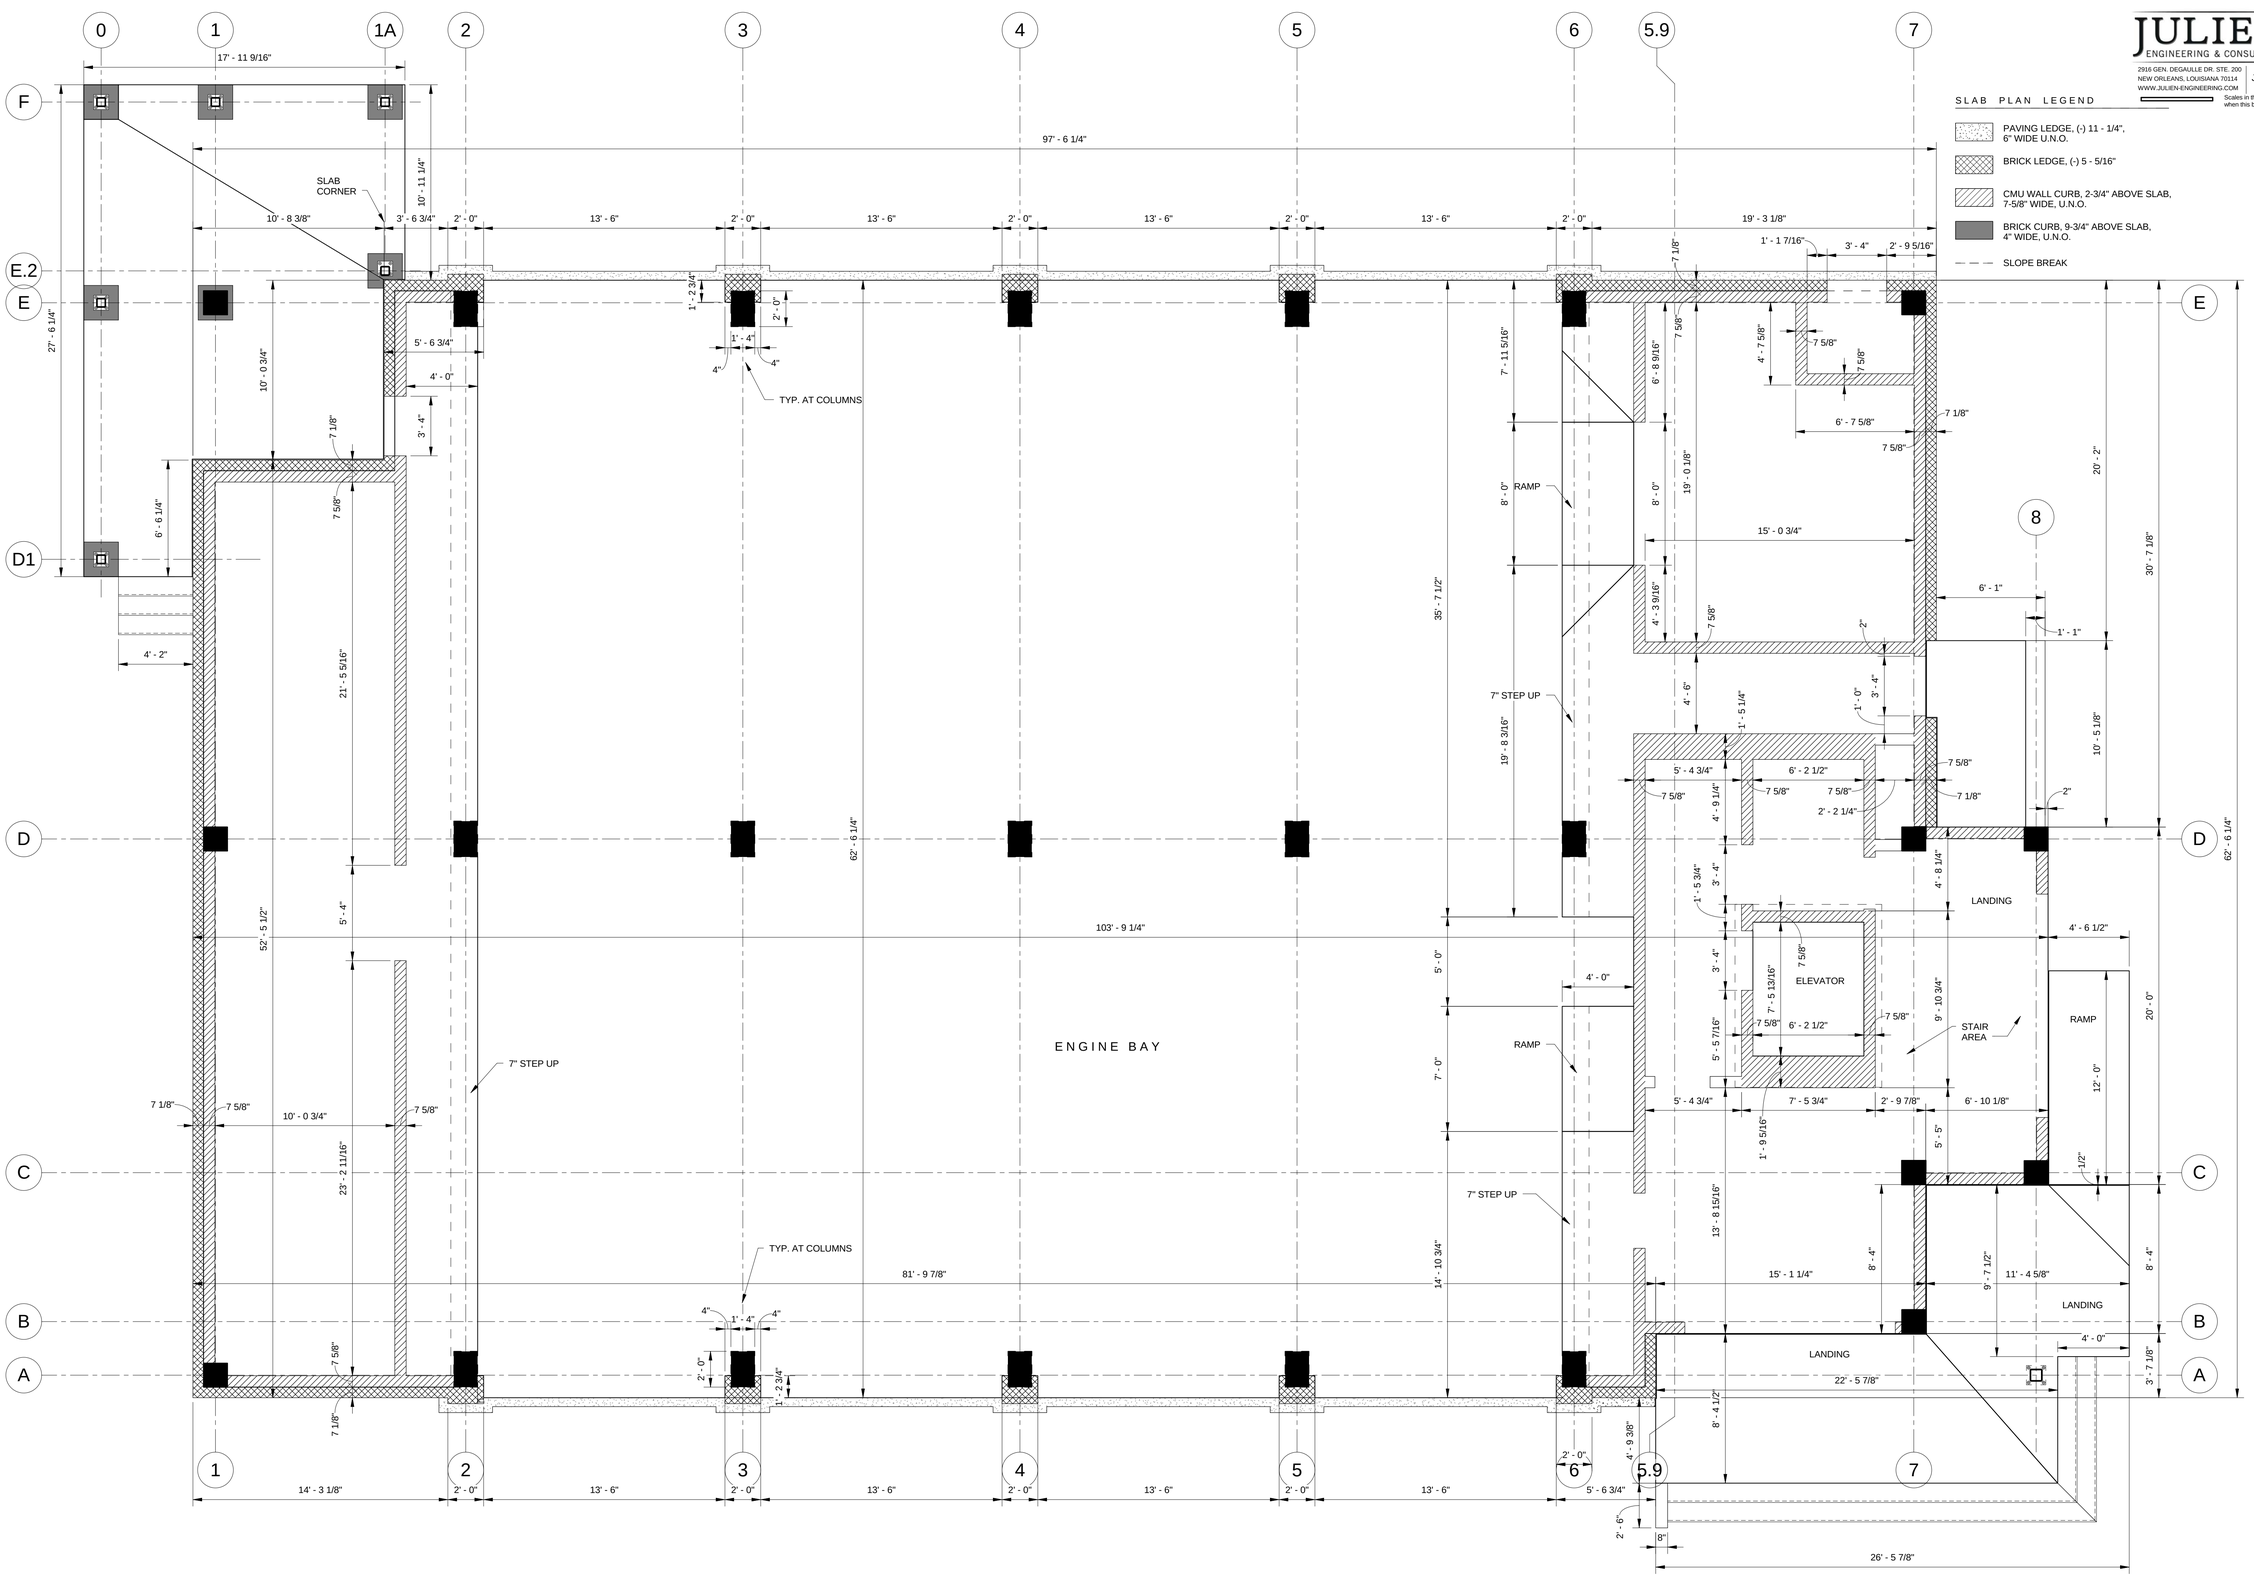

1 S1.4 S0.3 OVERALL SLAB DIMENSION PLAN

1/4" = 1'-0"

SLAB PLAN LEGEND

- PAVING LEDGE, (-) 11 - 1/4", 6" WIDE U.N.O.
- BRICK LEDGE, (-) 5 - 5/16"
- CMU WALL CURB, 2-3/4" ABOVE SLAB, 7-5/8" WIDE, U.N.O.
- BRICK CURB, 9-3/4" ABOVE SLAB, 4" WIDE, U.N.O.
- SLOPE BREAK

JULIEN ENGINEERING & CONSULTING
2916 GEN. DEGAULLE DR. STE. 200
NEW ORLEANS, LOUISIANA 70114
WWW.JULIEN-ENGINEERING.COM

JEC No. 15041

Scales in this drawing are as indicated when this bar measures exactly 1" long

ARCHITECT'S SEAL
STATE OF LOUISIANA
KERWIN E. JULIEN SR.
License No. 24944
PROFESSIONAL ENGINEER
11-30-16
CIVIL ENGINEERING

LACHIN OUBRÉ & Associates
ARCHITECTS & PLANNERS
PROJECT MANAGERS
A PROFESSIONAL CORPORATION
3000 West Esplanade Ave., Suite 302, Metairie, La. 70002
Ph: 504-835-8013

No.	DATE	REVISION	DESCRIPTION

ENGINE 36
CITY OF NEW ORLEANS FIRE STATION
5403 READ BLVD
NEW ORLEANS LOUISIANA

Bid Set

DRAWING TITLE: SLAB DIMENSIONS

PROJECT No.:	1506
CHECK BY:	KEJ
DRAWN BY:	KEJ
DATE:	11/30/16
SHEET No.:	S0.3

OF SHEET