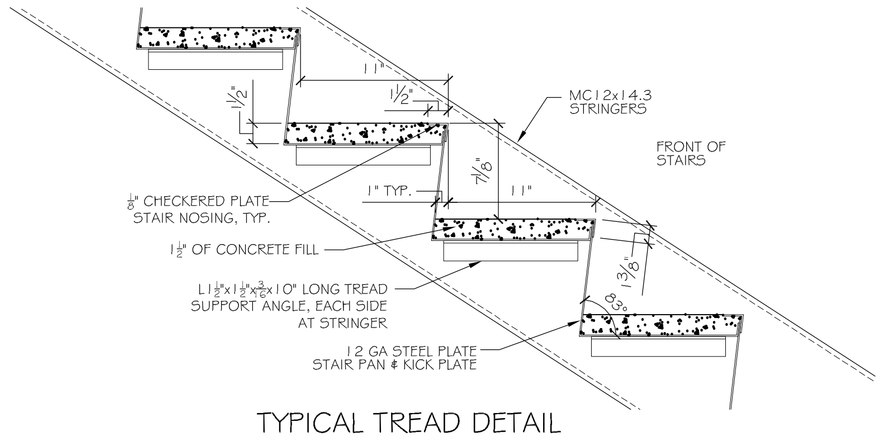

TYPICAL TREAD DETAIL

SCALE: 1-1/2"=1'-0"

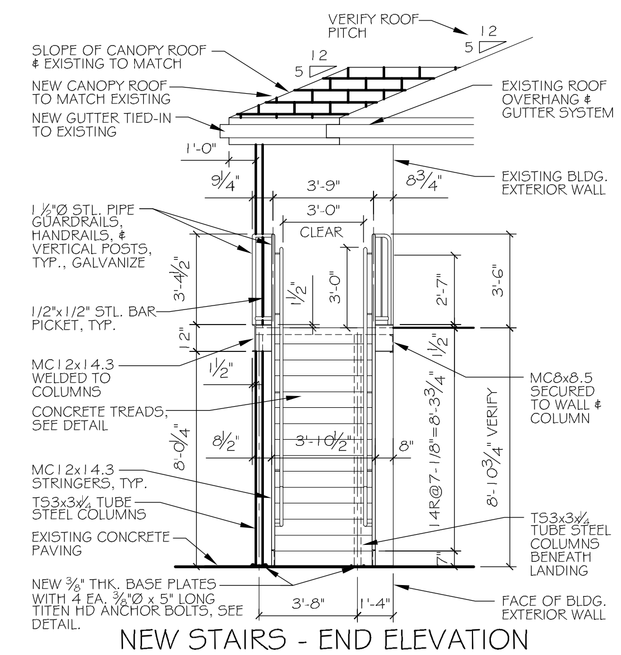

NEW STAIRS - END ELEVATION

SCALE: 1/4"=1'-0"

NOTES:
1. VERIFY ALL EXISTING CONDITIONS & DIMENSIONS PRIOR TO CONSTRUCTION.
2. SHOP PRIME & PAINT TO MATCH ALL STEEL WHERE WELDING OCCURS.

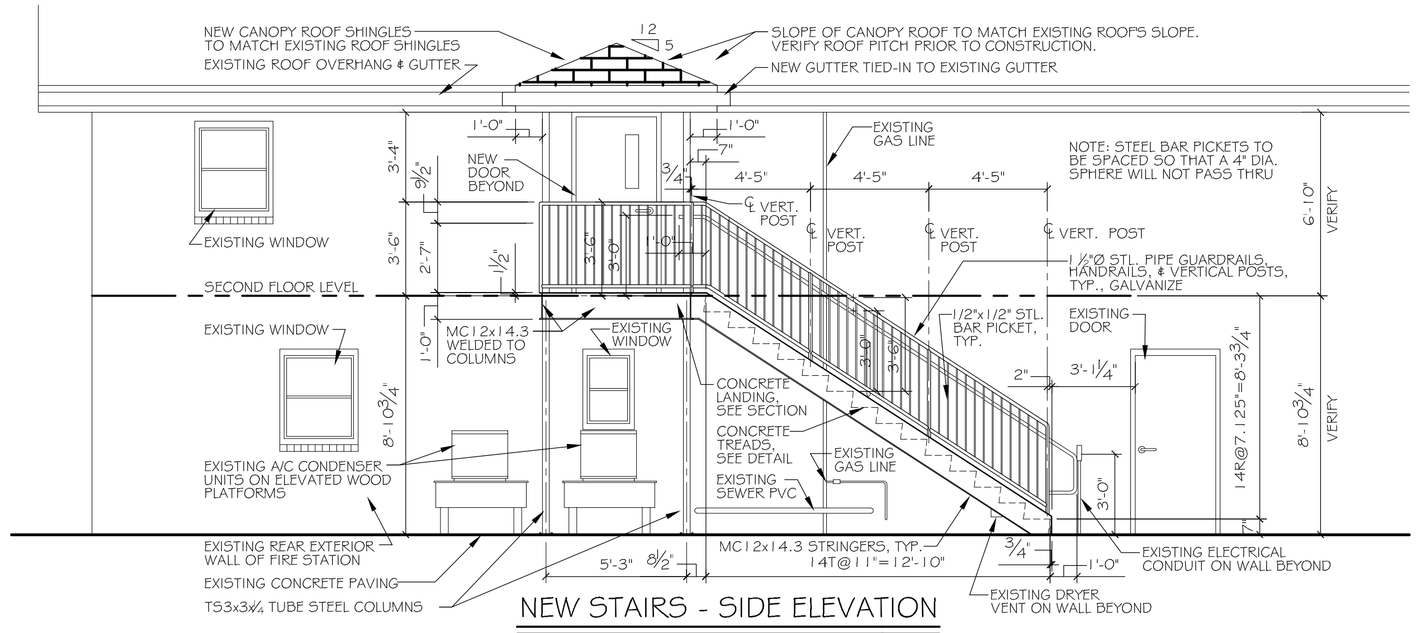

NEW STAIRS - SIDE ELEVATION

SCALE: 1/4"=1'-0"

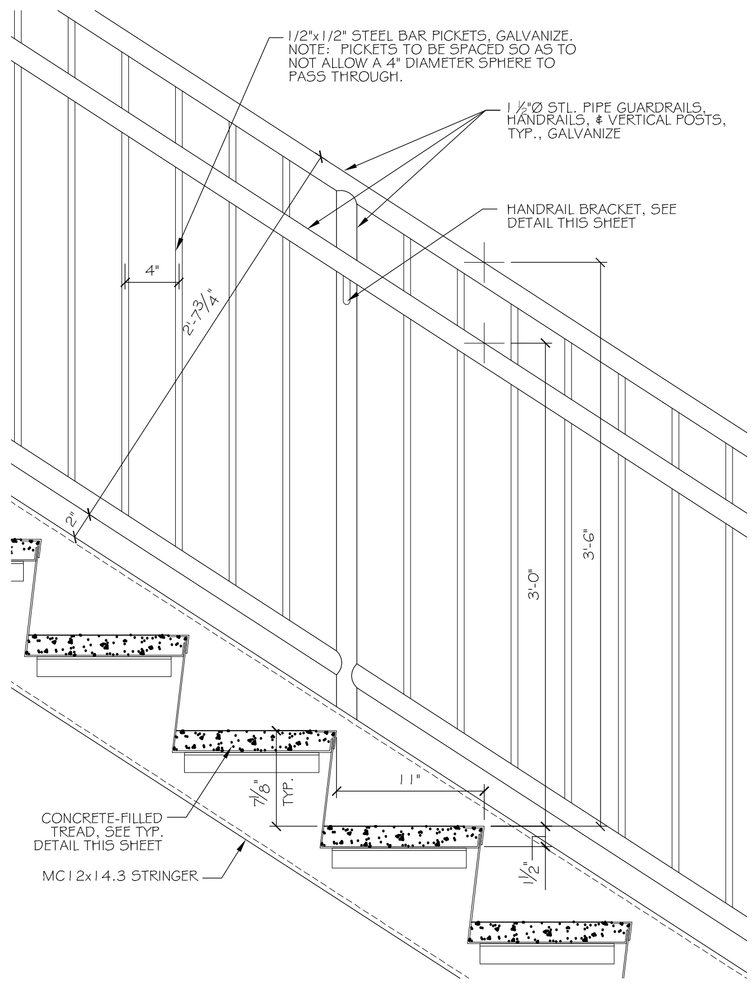

TYPICAL GUARDRAIL DETAIL

SCALE: 1-1/2"=1'-0"

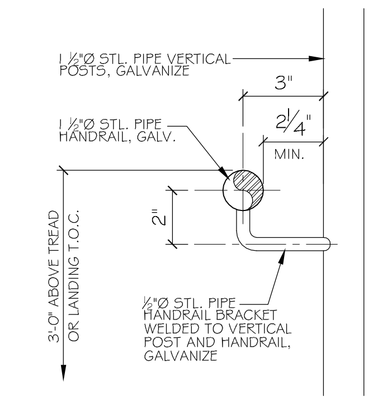

TYPICAL HANDRAIL DETAIL

SCALE: 3" = 1'-0"

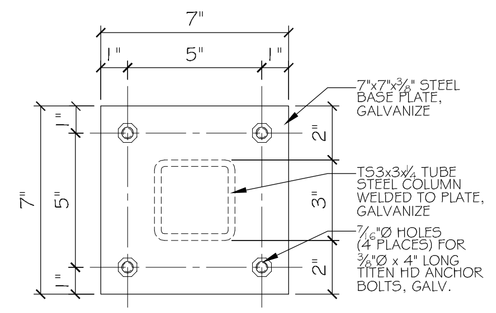

COLUMN BASE PLATE DETAIL

SCALE: 3" = 1'-0"

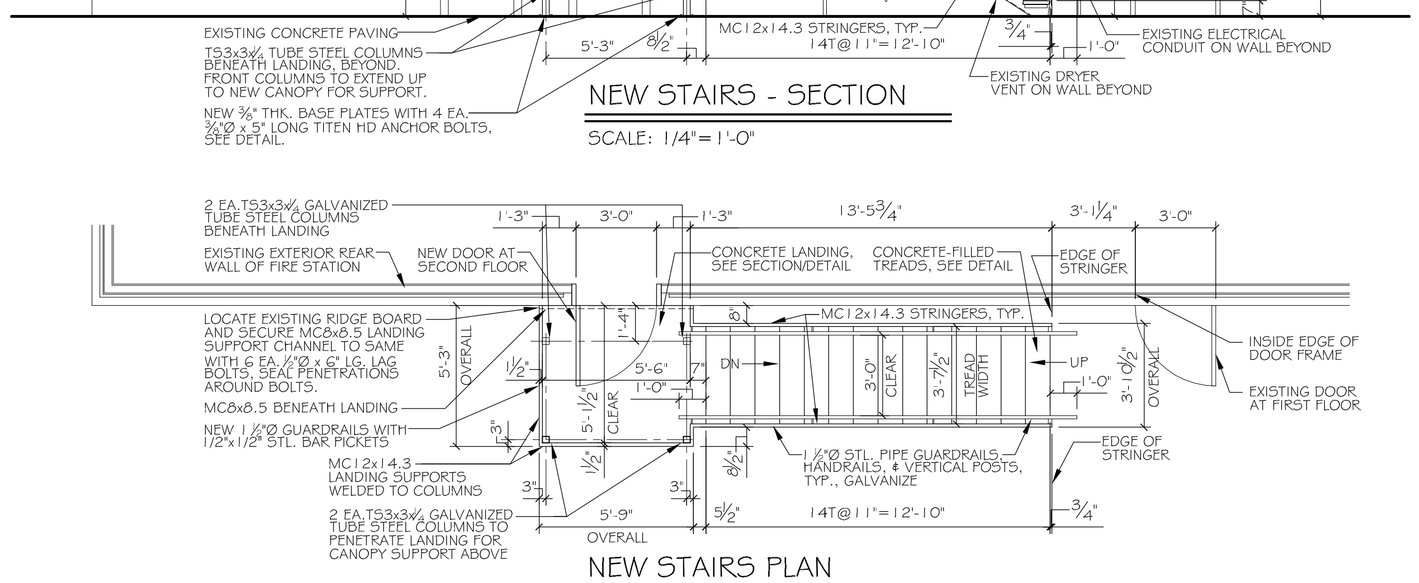

NEW STAIRS - SECTION

SCALE: 1/4"=1'-0"

NEW STAIRS PLAN

SCALE: 1/4"=1'-0"

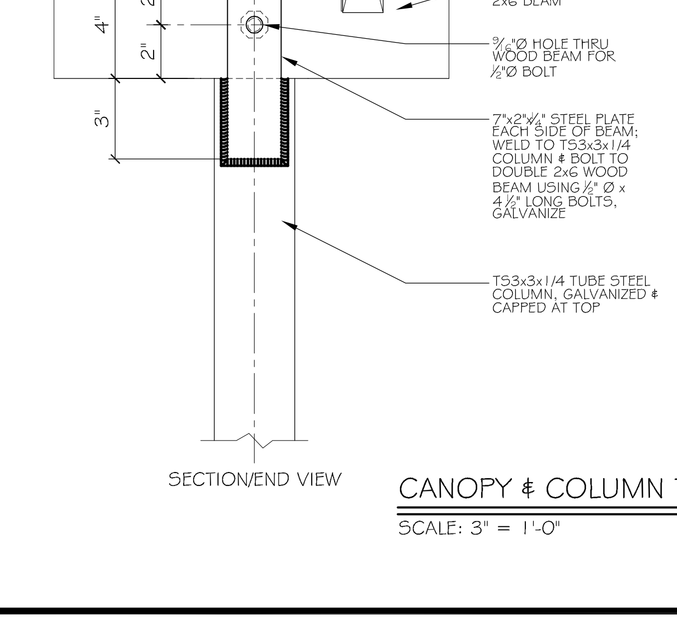

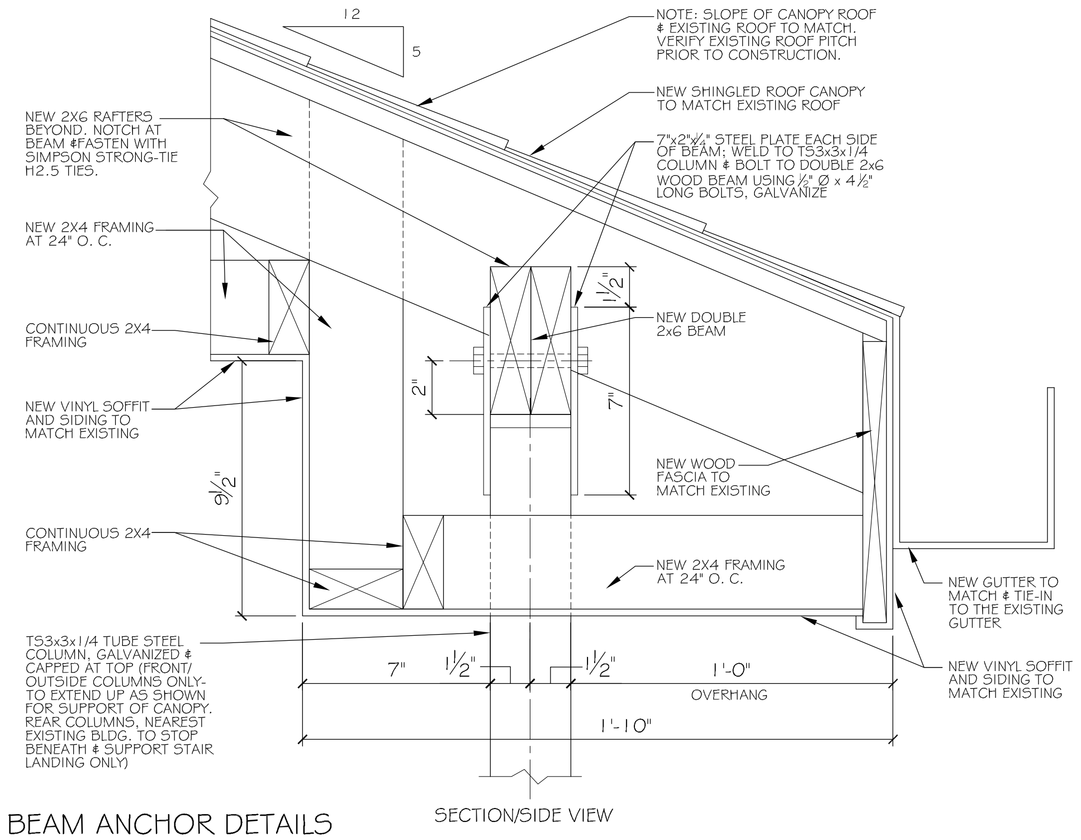

CANOPY & COLUMN TO BEAM ANCHOR DETAILS

SCALE: 3" = 1'-0"

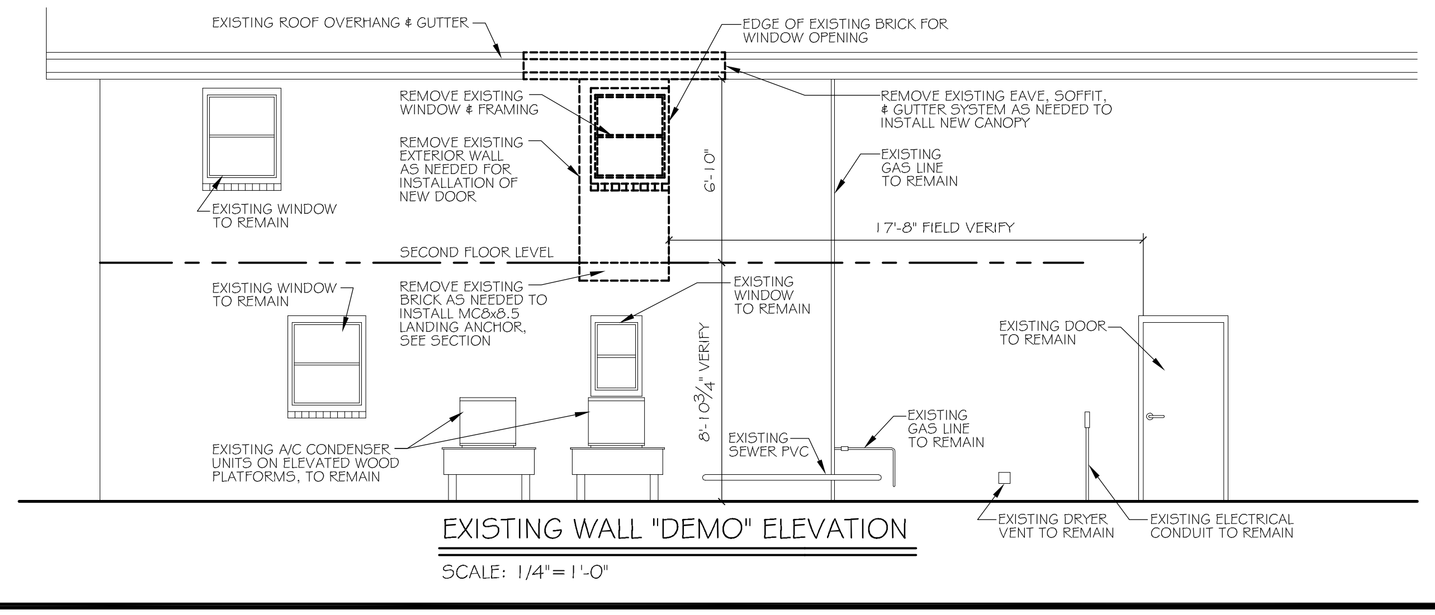

EXISTING WALL "DEMO" ELEVATION

SCALE: 1/4"=1'-0"

DAMMON ENGINEERING, INC.
Architects & Engineers
www.dammonengineering.com
info@dammonengineering.com
PH: 985.649.5832
F: 985.641.5950
Chief Architect: Kevin J. Klinchen, NCARB
Chief Engineer: Brian Mistich, PE
554 Old Spanish Trail
Slidell, LA 70458

#	DESCRIPTION	DATE
	REVISIONS	

SEAL:

ST. TAMMANY FIRE PROTECTION DISTRICT NO.1
NEW STATION ADDITION FOR:
FIRE STATION #12
PETER "PETE" PRAVATA MEMORIAL STATION
15170 WEST ALL AVENUE
SLIDELL, LOUISIANA 70460

JOB No:	2229	DATE:	12-24-14
DRAWN BY:	JTL	CHECKED BY:	CKD

THE ARCHITECTURAL WORKS, AS INSTRUMENTS OF SERVICE, ARE AND SHALL REMAIN THE PROPERTY OF DAMMON ENGINEERING, INC. THE USE OF THESE PLANS AND SPECIFICATIONS SHALL ONLY APPLY TO THE PROJECT FOR WHICH THEY HAVE BEEN PREPARED AND SHALL NOT BE USED ON ANY OTHER PROJECT WITHOUT THE WRITTEN AUTHORIZATION OF DAMMON ENGINEERING, INC. VISUAL CONTACT WITH THESE PLANS AND SPECIFICATIONS SHALL CONSTITUTE PRIMA FACIE EVIDENCE OF ACCEPTANCE OF THESE RESTRICTIONS.

SHEET TITLE:
FLOOR PLAN

DRAWING NUMBER:
A1

SHEET No: 00 of 1