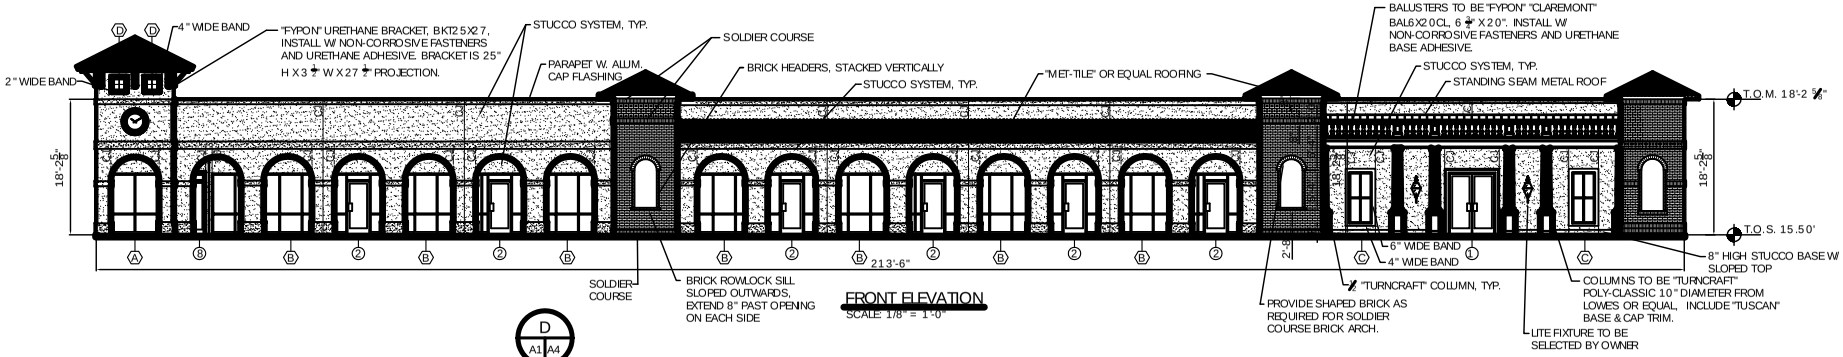

FRONT ELEVATION
SCALE: 1/8" = 1'-0"

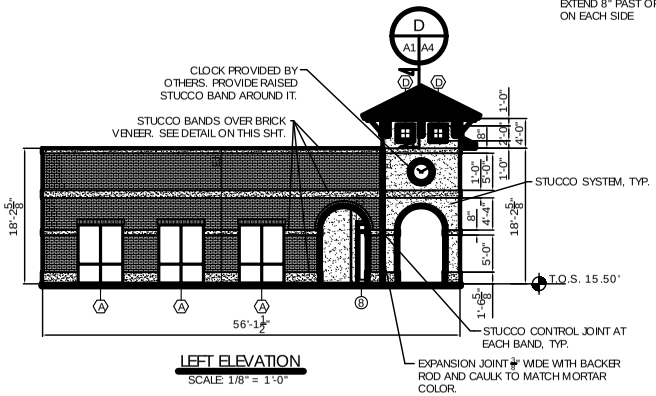

LEFT ELEVATION
SCALE: 1/8" = 1'-0"

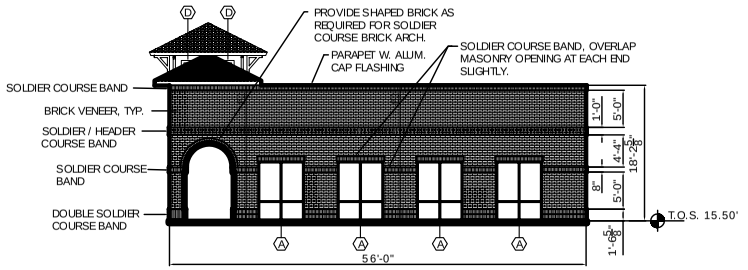

RIGHT ELEVATION
SCALE: 1/8" = 1'-0"

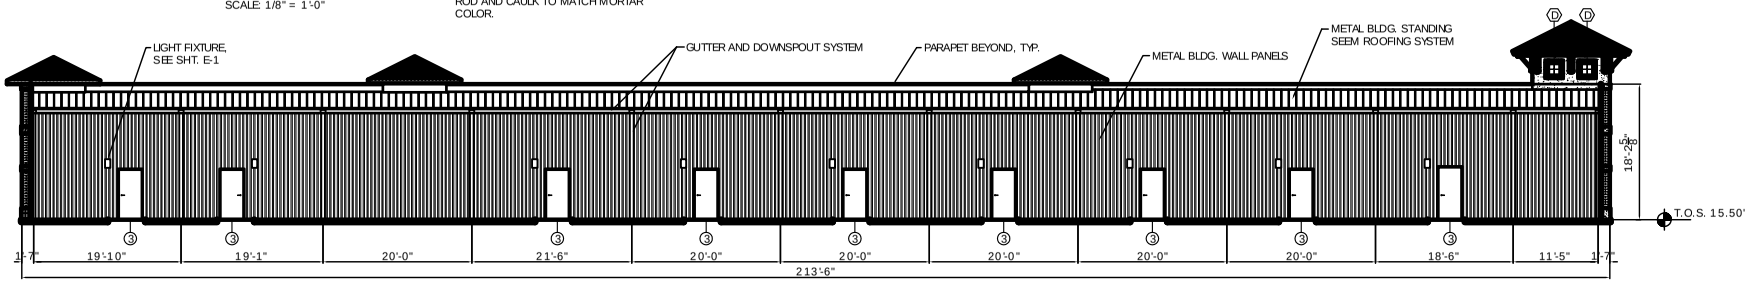

REAR ELEVATION
SCALE: 1/8" = 1'-0"

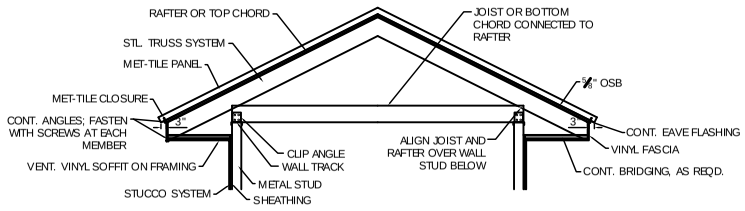

TYPICAL TOWER SECTION D A1 A4
N.T.S.

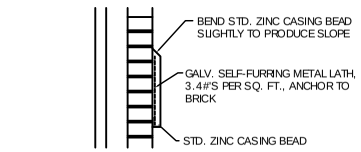

STUCCO BAND ON BRICK VENEER
N.T.S.

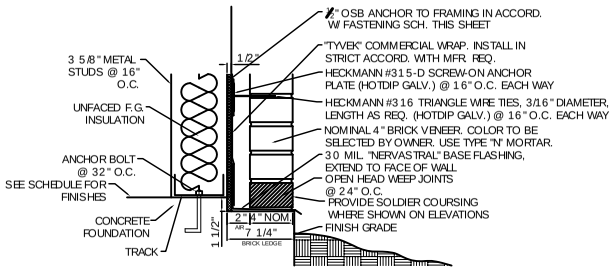

BRICK VENEER BASE DETAIL
N.T.S.

DAMMON ENGINEERING, INC
EMMETT DAMMON
ARCHITECT
ROBERT WILTSE
1095 FLORIDA AVENUE
SLIDELL, LA. 70458
985-649-5832
WEBSITE:
WWW.DAMMONENGINEERING.C
EMAIL:
DAMMONENG@BELLSOUTH.NE

ARCHITECTURE
ENGINEERING
STUDIES
PLANNING
INVESTIGATION
EXPERT WITNESS

NEW OFFICE BUILDING

KEN STARLING
HWY 190
SLIDELL, LA

BUILDING ELEVATIONS AND DETAILS

REV:

SCALE: AS NOTED
JOB#: 1901
DATE: 1-25-08
SHEET
A-3
OF