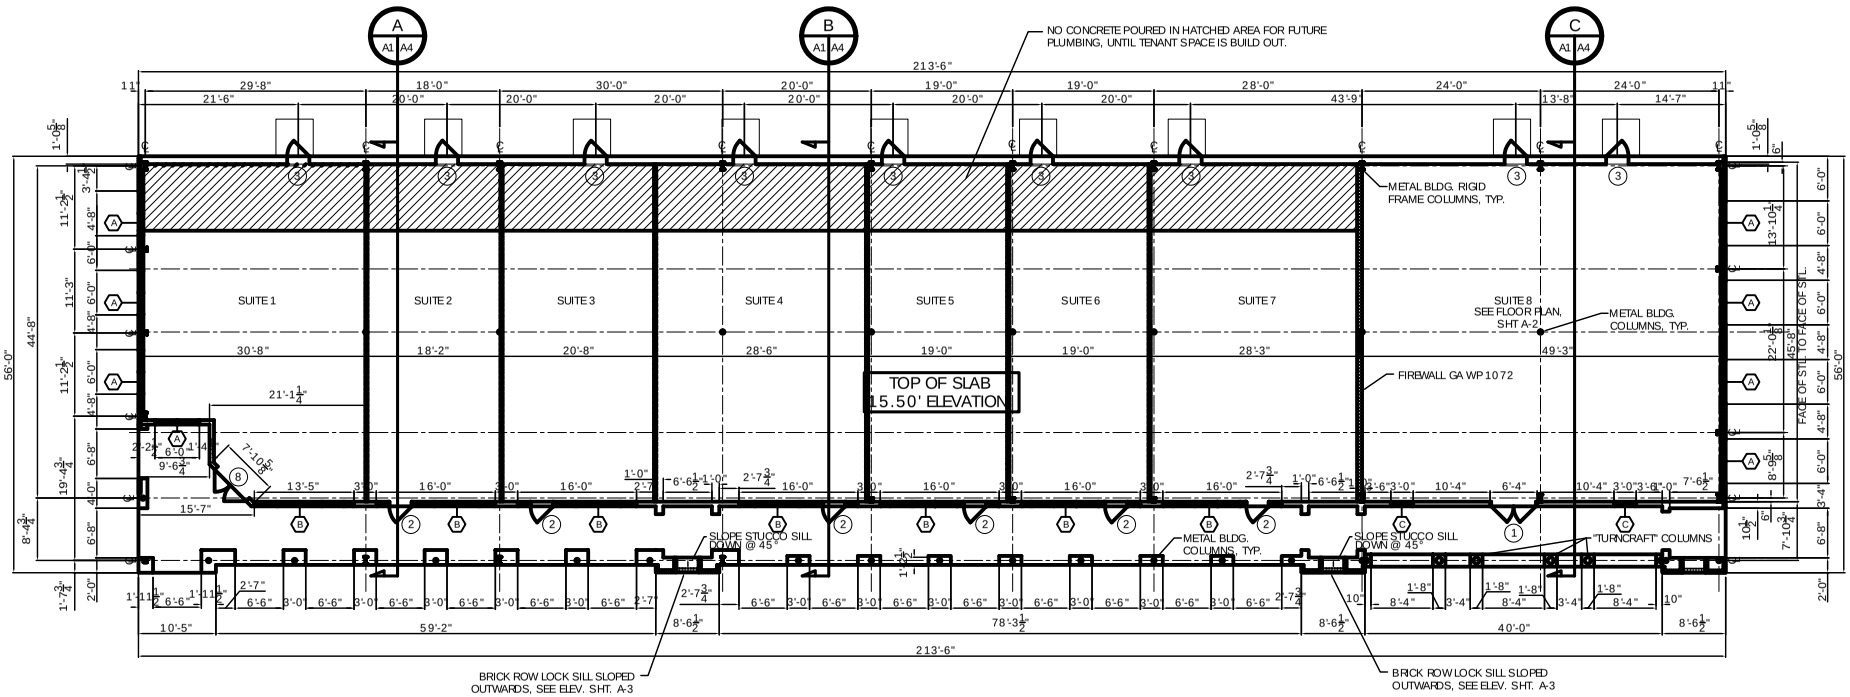

FLOOR PLAN
SCALE: 1/8" = 1'-0"

GA FILE NO. WP 1072 GENERIC

ONE LAYER 5/8" TYPE X GYPSUM WALLBOARD OR GYPSUM VENEER BASE APPLIED PARALLEL OR AT RIGHT ANGLES TO EACH SIDE OF 3-5/8" STEEL STUDS 24" O.C. WITH 1" TYPE S DRYWALL SCREWS 8" O.C. AT VERTICAL JOINTS AND 12" O.C. AT FLOOR AND CEILING RUNNERS AND INTERMEDIATE STUDS.

JOINTS STAGGERED 24" ON EACH SIDE AND ON OPPOSITE SIDES. SOUND TESTED WITH 3-12" GLASS FIBER FRICTION FIT IN STUD SPACE. (NON-LOAD BEARING)

1 HOUR FIRE 45 TO 49 STC SOUND

THICKNESS: 4-7/8"
APPROX. WEIGHT: 6 PSF
FIRE TEST: SEE WP 1200 (RM WP-45, 6-19-68); OSU T-1770, 8-61; ULC 79T484, 79T500, 79T497, 8-12-81, ULC DESIGN W415)
SOUND TEST: NRCC 816-NV, 2-3-81

FOR GENERAL NOTES SEE A-2

- WALL CONSTRUCTION TYPICAL INTERIOR SHALL HAVE 5/8" SHEETROCK WITH SOUND BATT. INSULATION AND 16" O.C.
- FIREWALL CONSTRUCTION TYPICAL SHALL BE GA WP 1072. DEMISE TO ROOF DECK.
- FUTURE WALLS

WINDOW SCHEDULE (X)

WINDOW	TYPE: FIXED	TYPE: S. HUNG	TYPE: D. HUNG	TYPE: SLIDING	FRAME: STEEL	FRAME: ALUMINUM	FRAME: WOOD	GLASS: TINTED	GLASS: LOW-E	GLASS: TEMPERED	GLASS: WIRE GLASS	LITES: NONE	LITES: 2/2	LITES: 6/6	LITES: SDL ELEV.	ACCESSORIES: ALARM	ACCESSORIES: SCREEN	ACCESSORIES: SHADE	ACCESSORIES: FLASHING #3	REMARKS
A 8'0x6'0	●					●			●					●						NOTE #1: PROVIDE FLASHING INTO MASONRY @ HEAD, JAMB AND SILL.
B 1'6.0x8'0	●					●			●						●					W/ DOOR #2 INCLUDED
C 3'0x6'1.0	●					●			●				●							
D 2'0x2'0	●					●							●							

- ALL ALUM. FRAMES TO HAVE DARK BRONZE FINISH.

FINISH SCHEDULE

NAME	FLOOR: CARPET	FLOOR: CONCRETE	FLOOR: VCT	FLOOR: CERAMIC TILE	BASE: CERAMIC TILE	BASE: RUBBER WALL BASE	BASE: WOOD BASE	BASE: VCT	WALLS: GYPSUM BOARD	CEILING: 2'x2' LAY-IN PANELS	CEILING: GYPSUM BOARD	REMARKS
OFFICES/RECEPTION	●					●			●		●	CEILING HEIGHT 10'
BATHROOMS				●			●		●		●	CEILING HEIGHT 10'
KITCHEN				●			●		●		●	CEILING HEIGHT 10'
ALL OTHER RMS/CORRIDORS		●			●				●		●	CEILING HEIGHT 10'
OWNER TO SELECT STYLE, COLOR, AND BRAND												

- PROVIDE MOISTURE RESISTANT TYPE GYP. BD. IN ALL DAMP AREAS INCLUDING AT TREATMENT RMS., DARK RM., STERILIZATION, LAB, LOUNGE, & TOILET ROOMS.
- CEILING TILE IN TREATMENT RMS., STERILIZATION, LAB, LOUNGE & TOILET RMS. TO BE ARMSTRONG "CLEAN ROOM" VL UNPERFORATED OR EQUAL. ALL OTHER TILE SELECTED BY OWNER.

DOOR & HARDWARE SCHEDULE (X)

DOOR	TYPE: SOLID WOOD	TYPE: HOLLOW METAL	TYPE: SLIDING	TYPE: STOREFRONT	TYPE: CASED OPENING	FRAME: STEEL	FRAME: ALUMINUM	FRAME: WOOD	FRAME: CASED OPENING	HINGE: DBL SWING	HINGE: BUTT 1-1/2 PR	HINGE: BURGLERPRF	HINGE: FIXED	LOCK: PASSAGE	LOCK: PRIVACY	LOCK: DEADBOLT	LOCK: KEYED HANDLE	LOCK: KEYED ENTR.	ACCESSORIES: PUSH/PULL	ACCESSORIES: THRESHOLD	ACCESSORIES: WEATHERSTRIP	ACCESSORIES: DOOR STOP	ACCESSORIES: ALARM	ACCESSORIES: SILENCER	ACCESSORIES: CLOSER	REMARKS
1 PR. 3'0x8'0				●		●					●						●			●	●	●				
2 3'0x7'0				●		●					●						●			●	●	●				
3 3'0x6'8		●					●				●					●				●	●	●				
4 3'0x6'8	●							●			●				●			●				●				PROVIDE LOCKS AW REQD. BY OWNER
5 3'0x6'8	●							●								●						●		●		
6 3'0x6'8	●							●																		
7 3'0x6'8					●					●																
8 PR. 3'0x7'0				●		●											●			●	●	●				W/ TRANSOM

DOOR & HARDWARE NOTES:
1. ALL GLAZING TO BE LAMINATED SAFETY GLASS.
2. DOOR HINGES TO BE STANLEY FULL MORTISE STANDARD WEIGHT, BALL BEARING HINGES, STAINLESS STEEL WITH DARK BRONZE FINISH @ EXTERIOR & MATCHING DARK BRONZE FINISH ON STANDARD STEEL @ INTERIOR.
3. PROVIDE LEVER HANDLE ADA APPROVED LOCKSETS WITH MATCHING DARK BRONZE FINISH, TO BE SELECTED BY OWNER.
4. COORDINATE KEYING SCHEDULE WITH OWNER.
5. DOOR STOPS TO BE EQUAL TO IVES No. 436 OR 437, AS REQUIRED IN MATCHING DARK BRONZE FINISH.
6. WEATHER-STRIP & THRESHOLD FINISH TO COMPLEMENT OTHER HARDWARE.
7. WD. DOOR, TRIM, & BASE TO BE SELECTED BY OWNER.

DAMMON ENGINEERING, INC
EMMETT DAMMON
ARCHITECT ROBERT WILTSE
1095 FLORIDA AVENUE
SLIDELL, LA. 70458
985-649-5832
WEBSITE: WWW.DAMMONENGINEERING.C
EMAIL: DAMMONENG@BELLSOUTH.NE

ARCHITECTURE
ENGINEERING
STUDIES
PLANNING
INVESTIGATION
EXPERT WITNESS

NEW OFFICE BUILDING

KEN STARLING
HWY 190
SLIDELL, LA

FLOOR PLAN

REV:
SCALE: AS NOTED
JOB#: 1901
DATE: 1-25-08
SHEET
A-1
OF