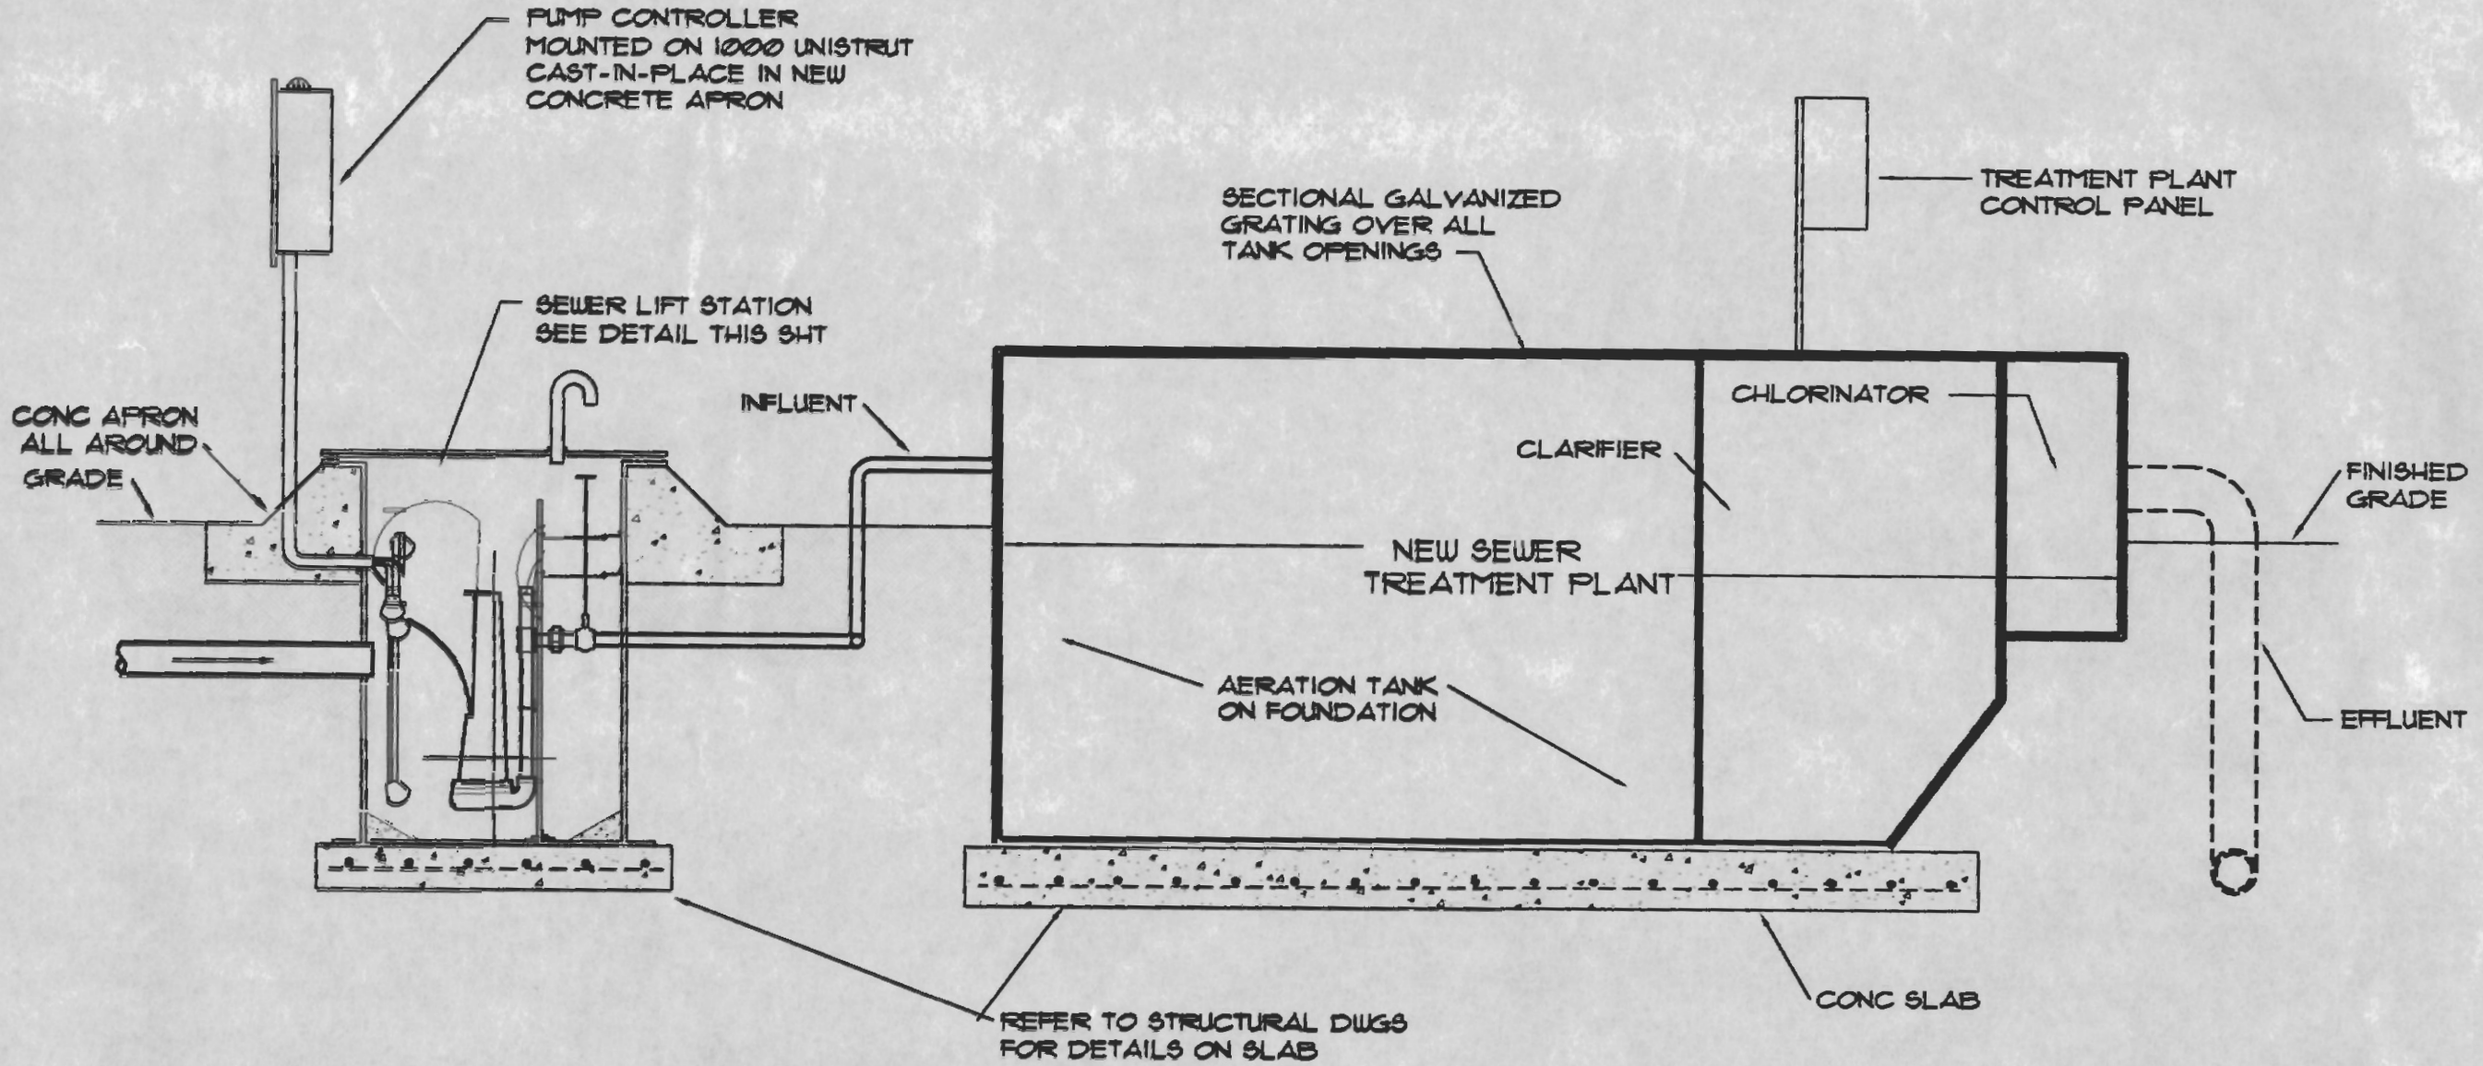

SEWER TREATMENT PLANT INSTALLATION DETAIL

NOT TO SCALE